

An aerial photograph of a village. In the center, there is a large, rectangular green field, possibly a sports field or a common area. Surrounding this central field are numerous buildings, mostly with red-tiled roofs. The village is situated in a valley, with steep, forested hillsides visible on the left and right sides. The overall layout suggests a traditional village structure with a central open space.

CIMENTACION. Las cimentaciones de los pilotes de acero serán de concreto reforzado, con un espesor mínimo de 30 cm. Las cimentaciones serán de tipo "zapata" y tendrán un ancho de 1.20 m. 

- [illegible]

2	1/4"	15	25
3	3/8"	20	30
4	1/2"	20	30
5	5/8"	25	45
6	1"	30	60

- [illegible]

NOTAS GENERALES.

- [illegible]

[illegible]

1

REVISOR
POR ADMINISTRACIÓN PARA CONSTRUCCIÓN
DIRECCIÓN DE PROYECTOS

DRA GONZÁLEZ GERARDO

MTPI ANAKAPENI GOMIET 71 MBT

ING. DAVID ALVARADO JIMÉNEZ
Directora de Proyectos


Jefe del Departamento de Cálculo Estructural e Instalaciones

MUNICIPIO:	REGION:
------------	---------


O CANCHA DE LISSO

[illegible]


CHN: MAYO 2026
ESCALA: 1:100
ACOTACIÓN: EN METROS

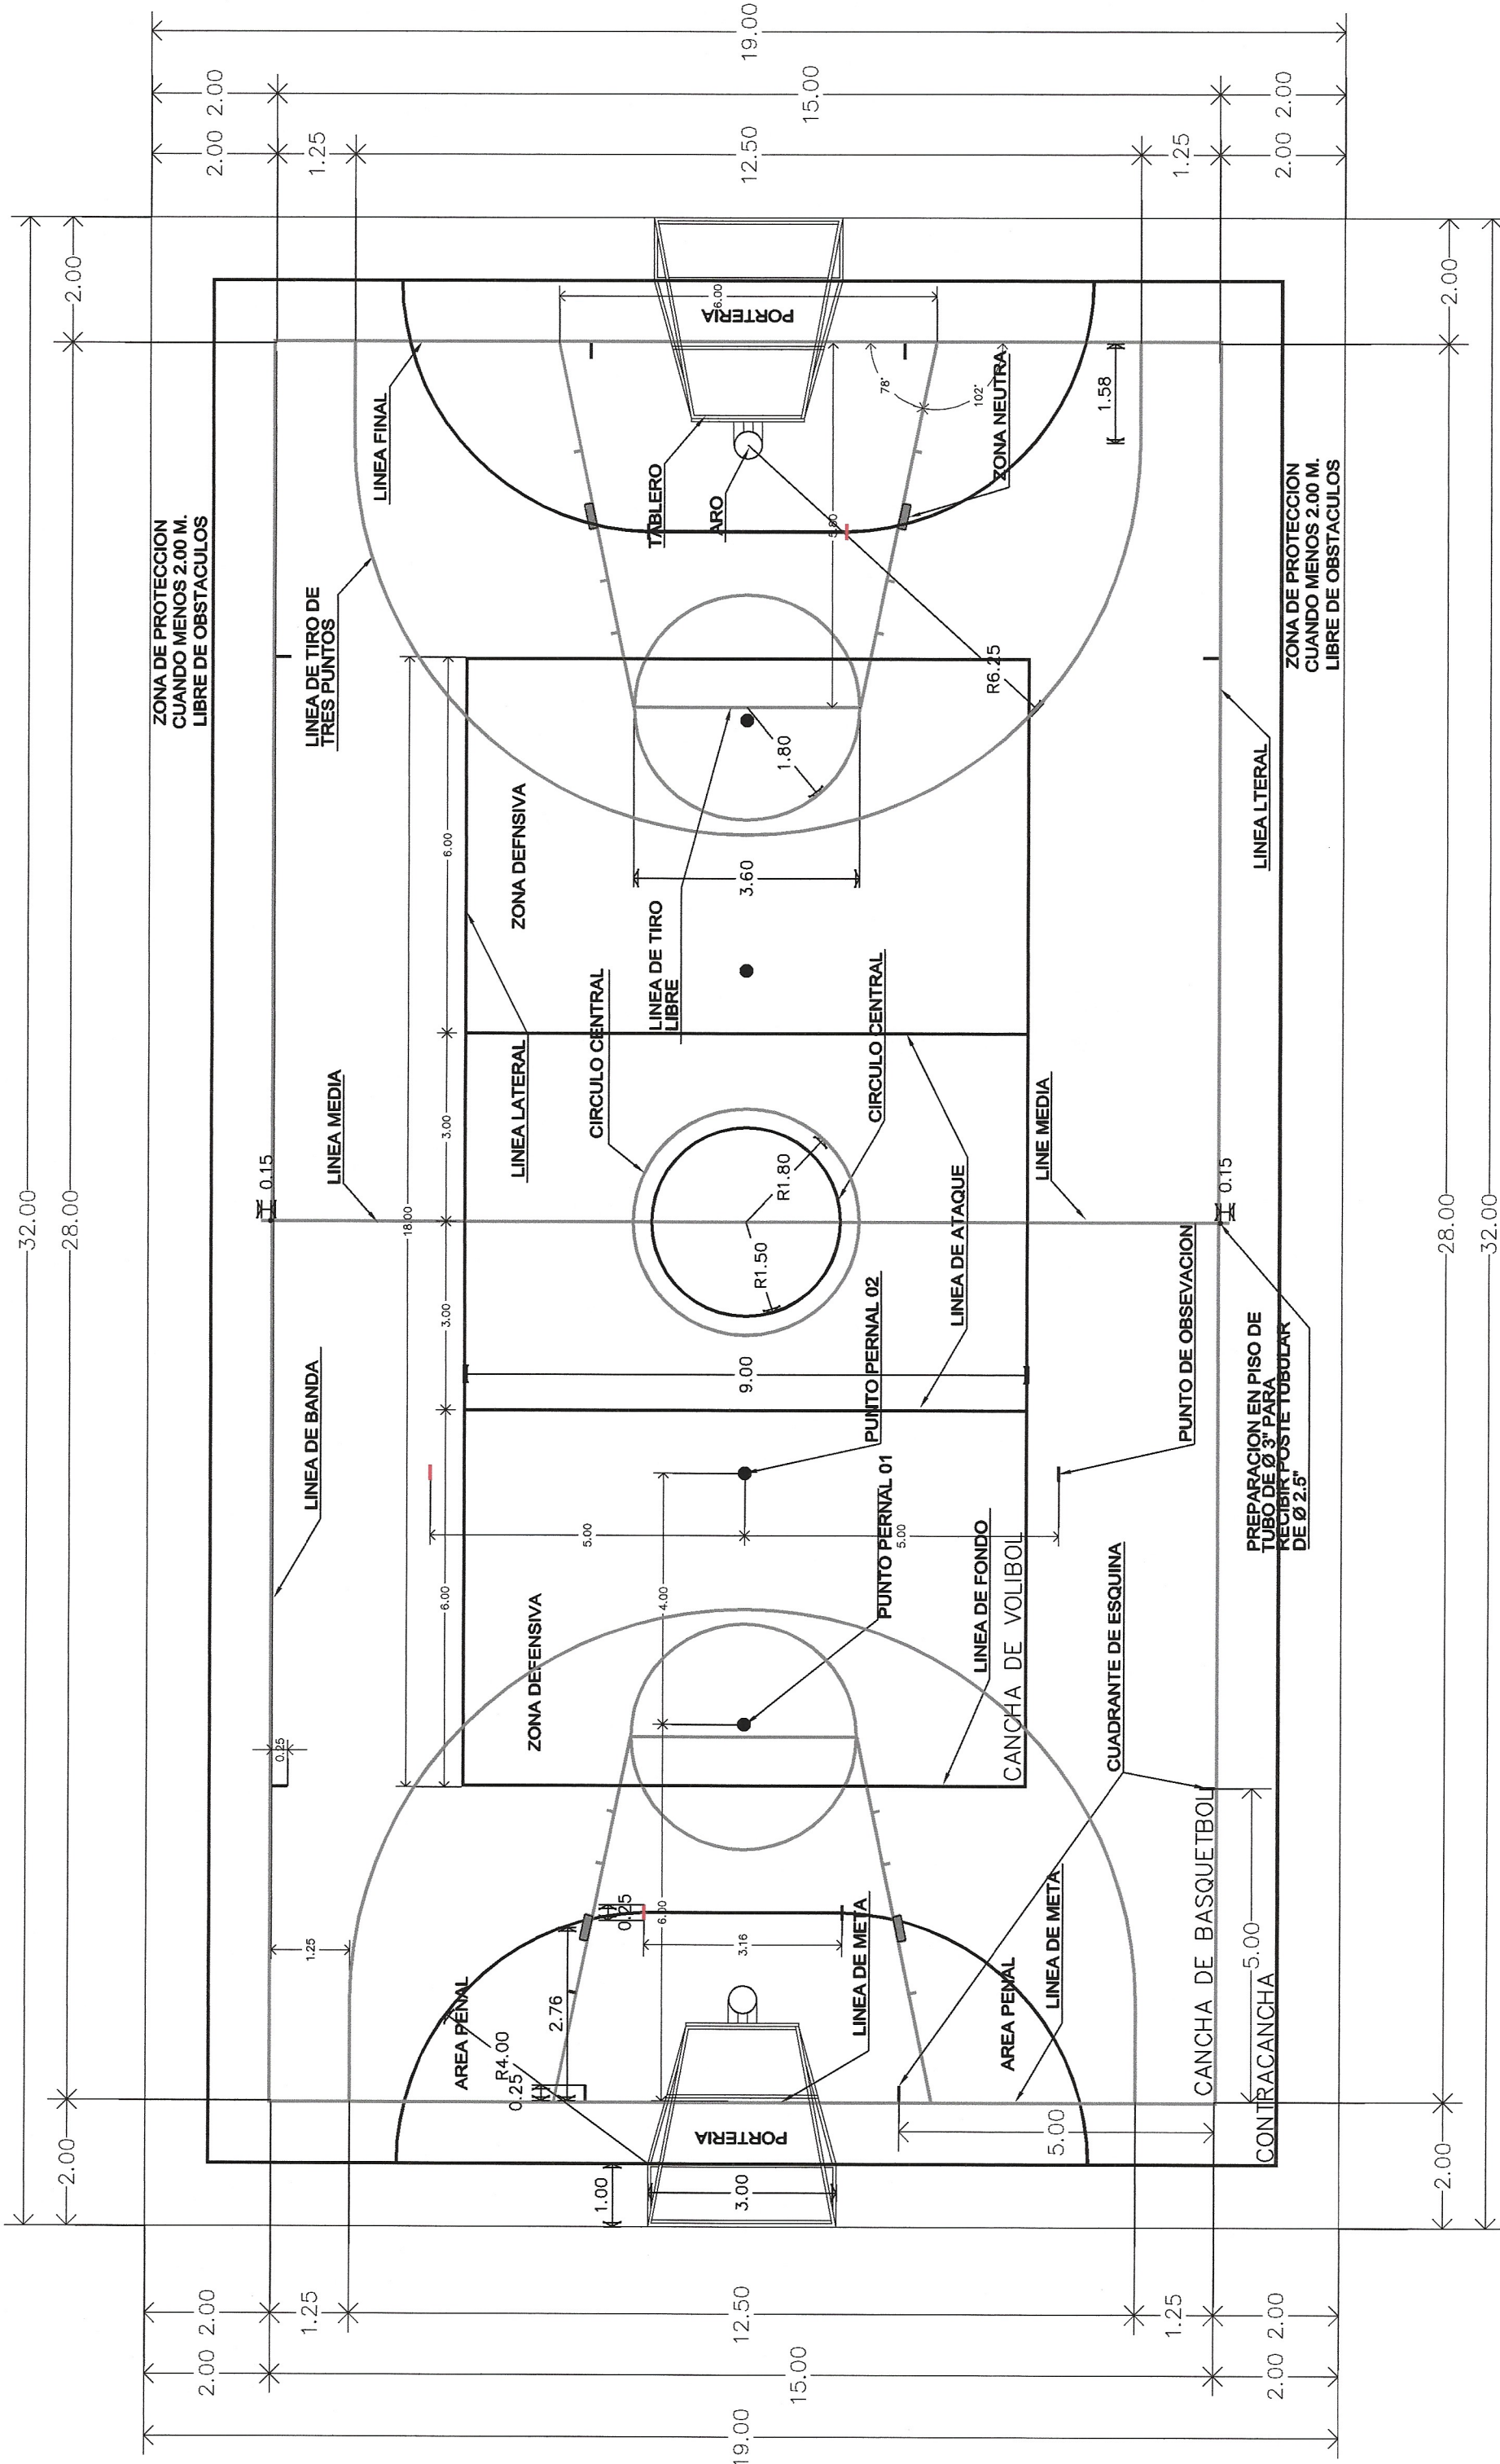


CANCHA DE USOS MÚLTIPLES (BALONCESTO, FÚTBOL ITO, VOLEIBOL Y BADMINTON)
ESCALA 1:50

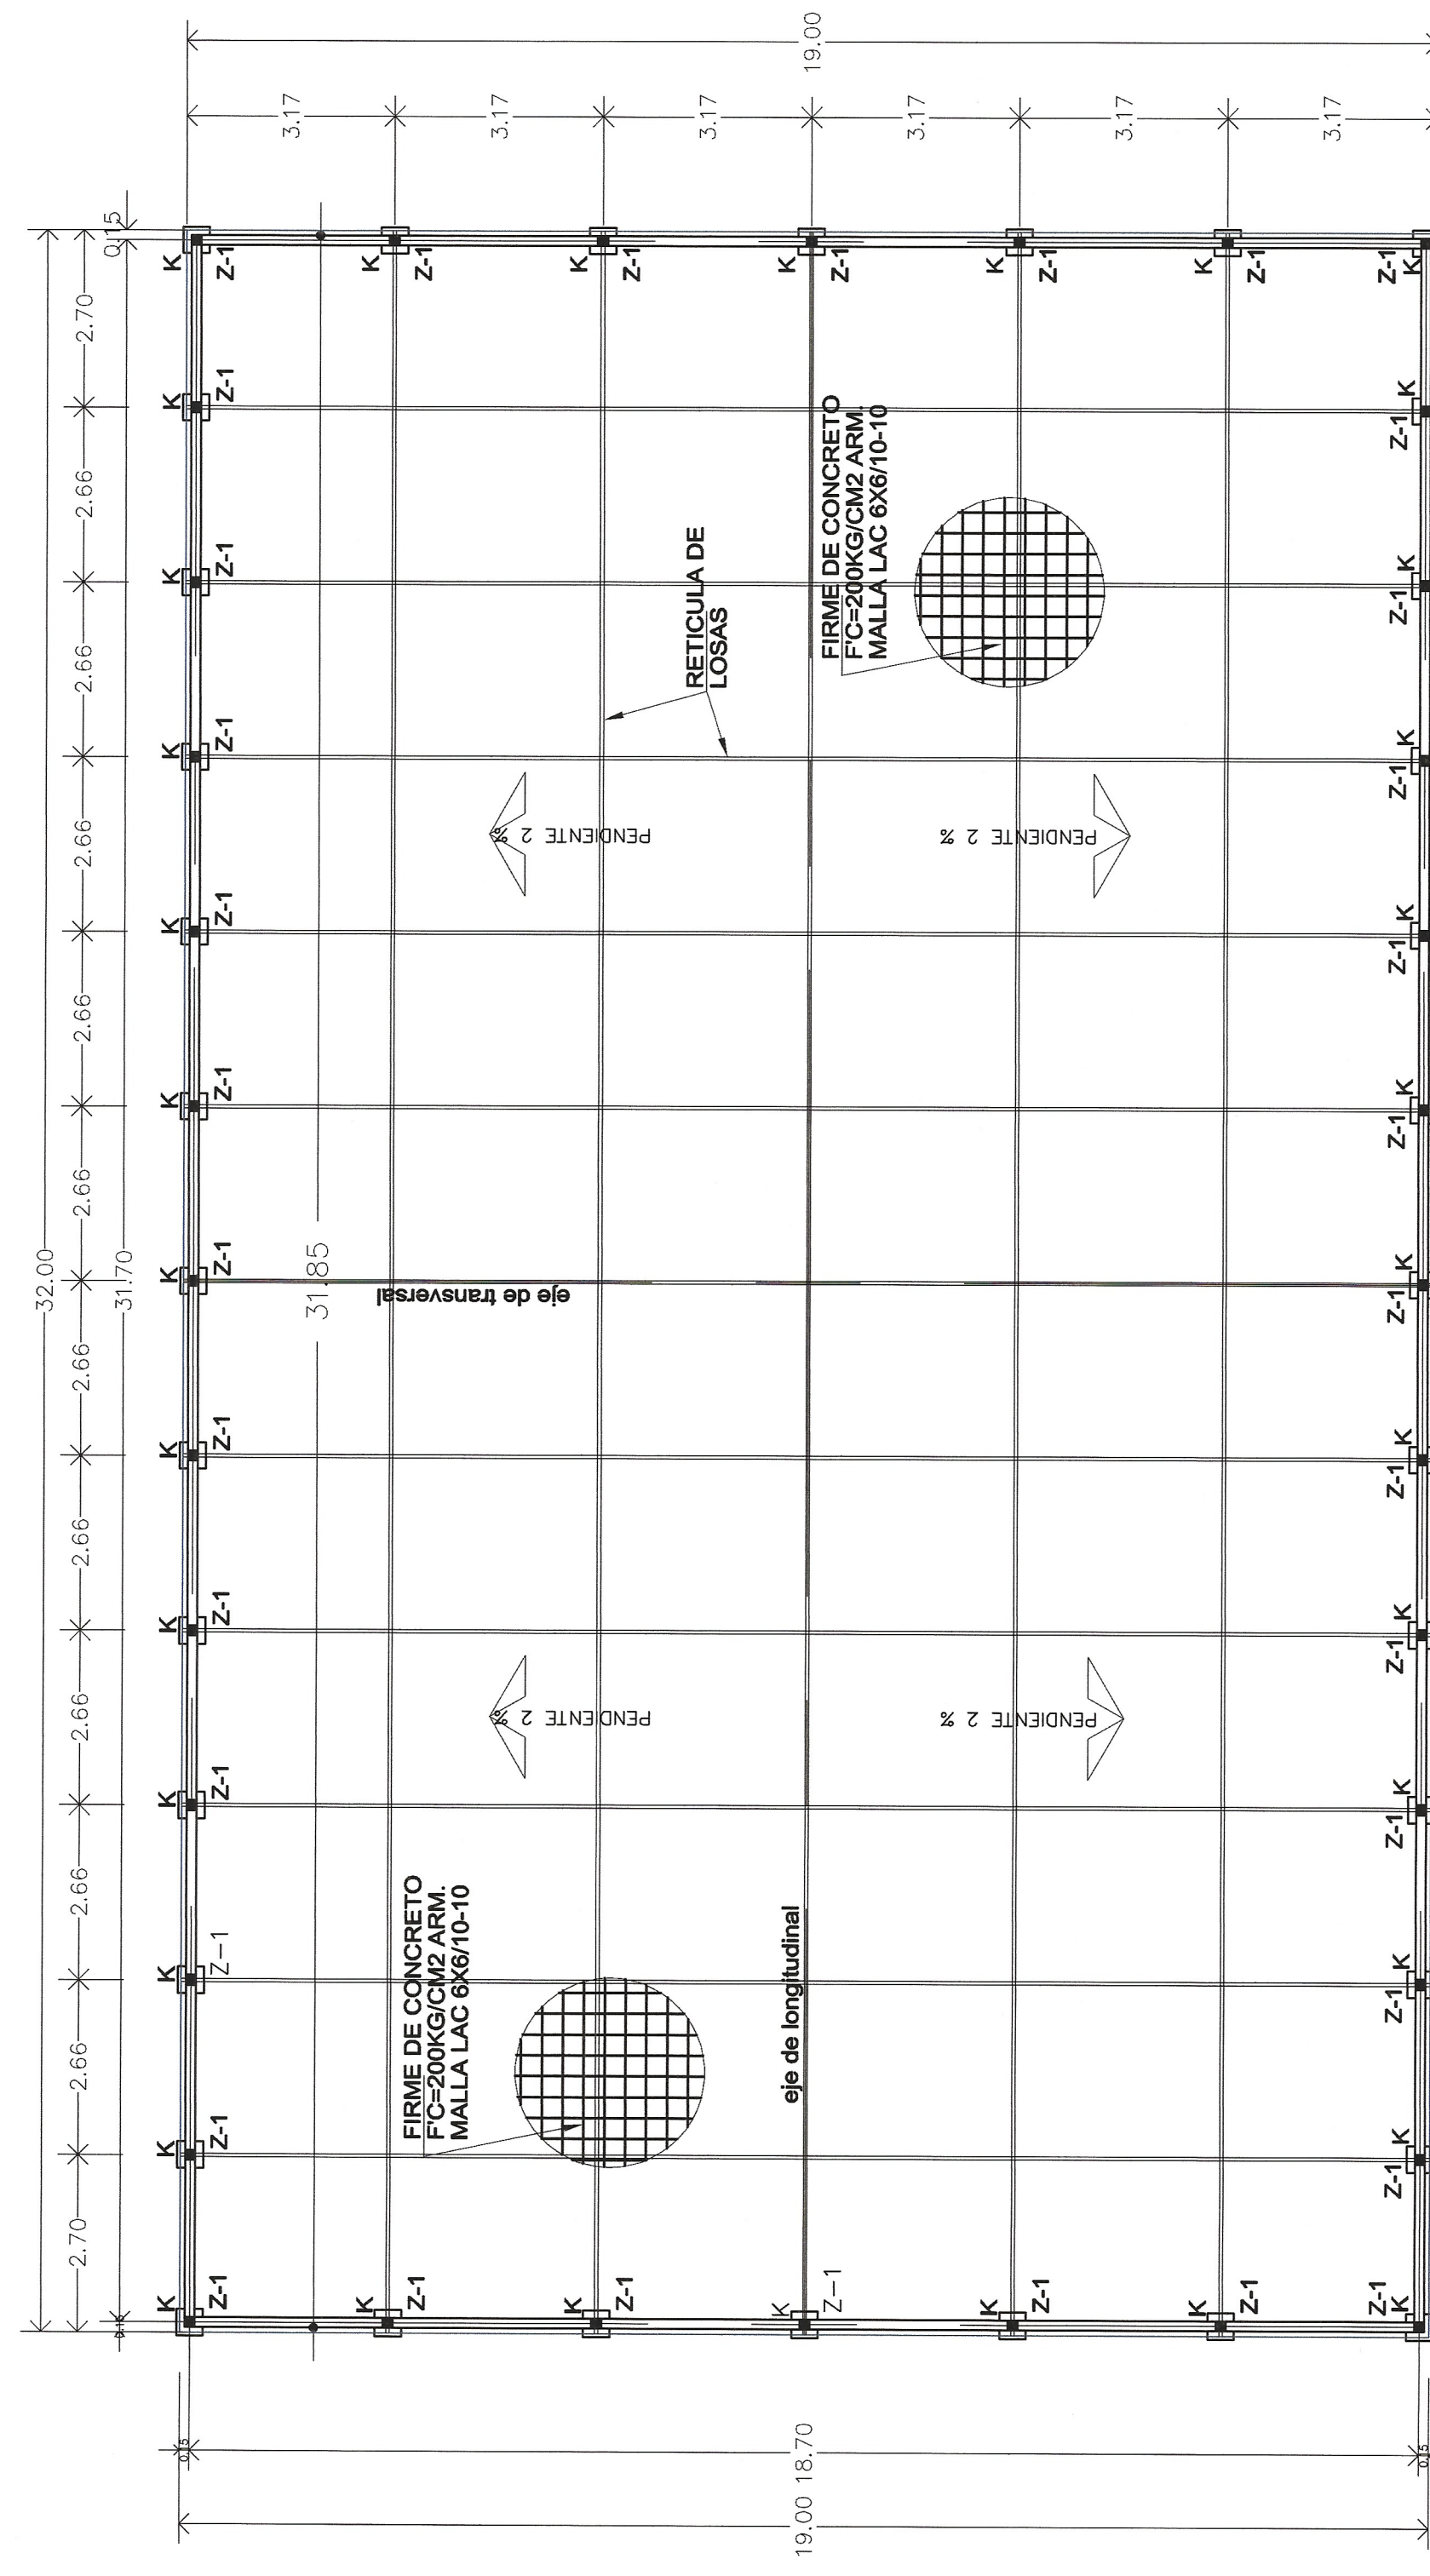

PLANTA DE CIMENTACION

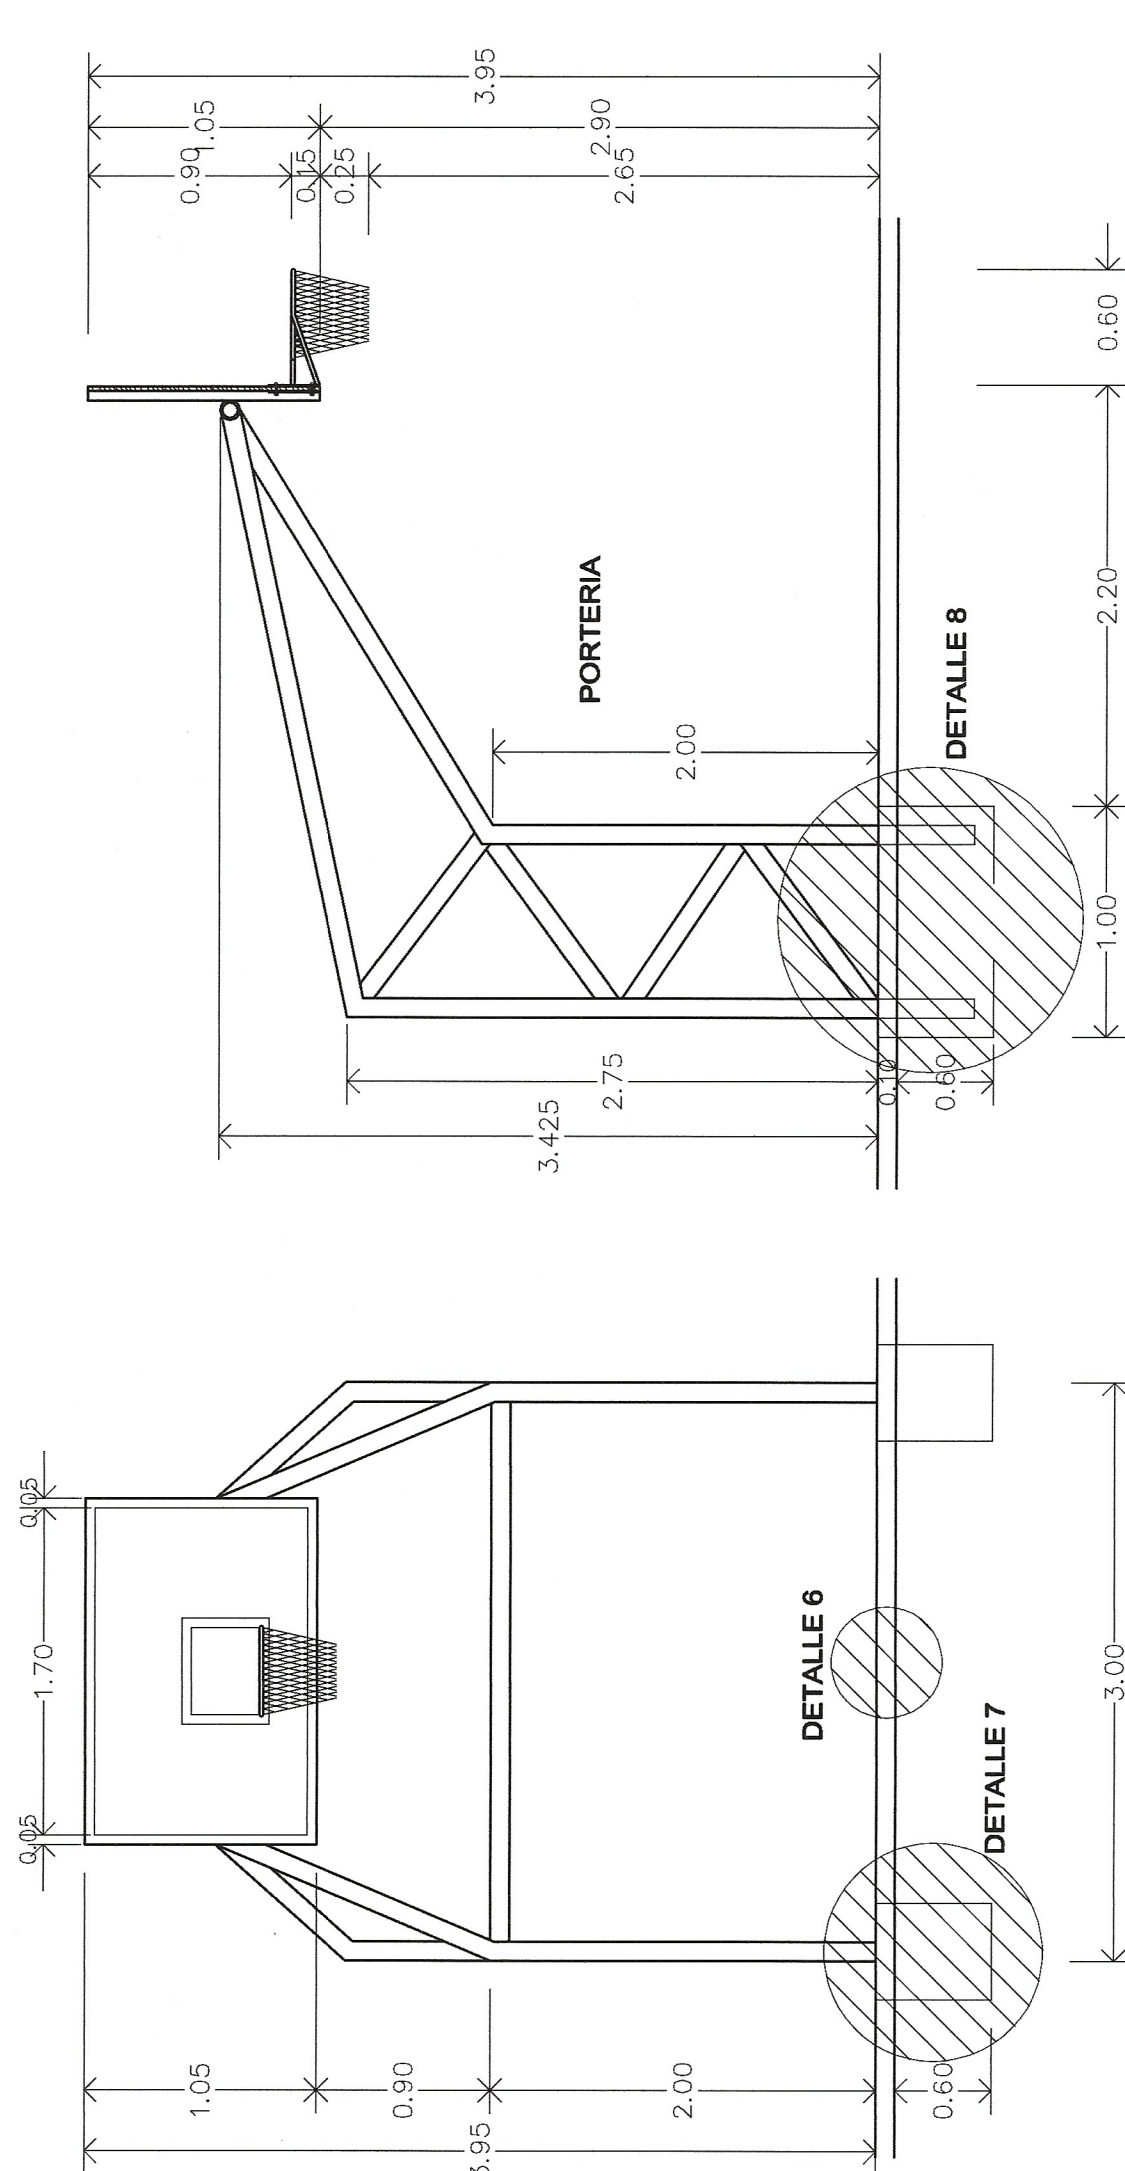


VISTA FRONTAL

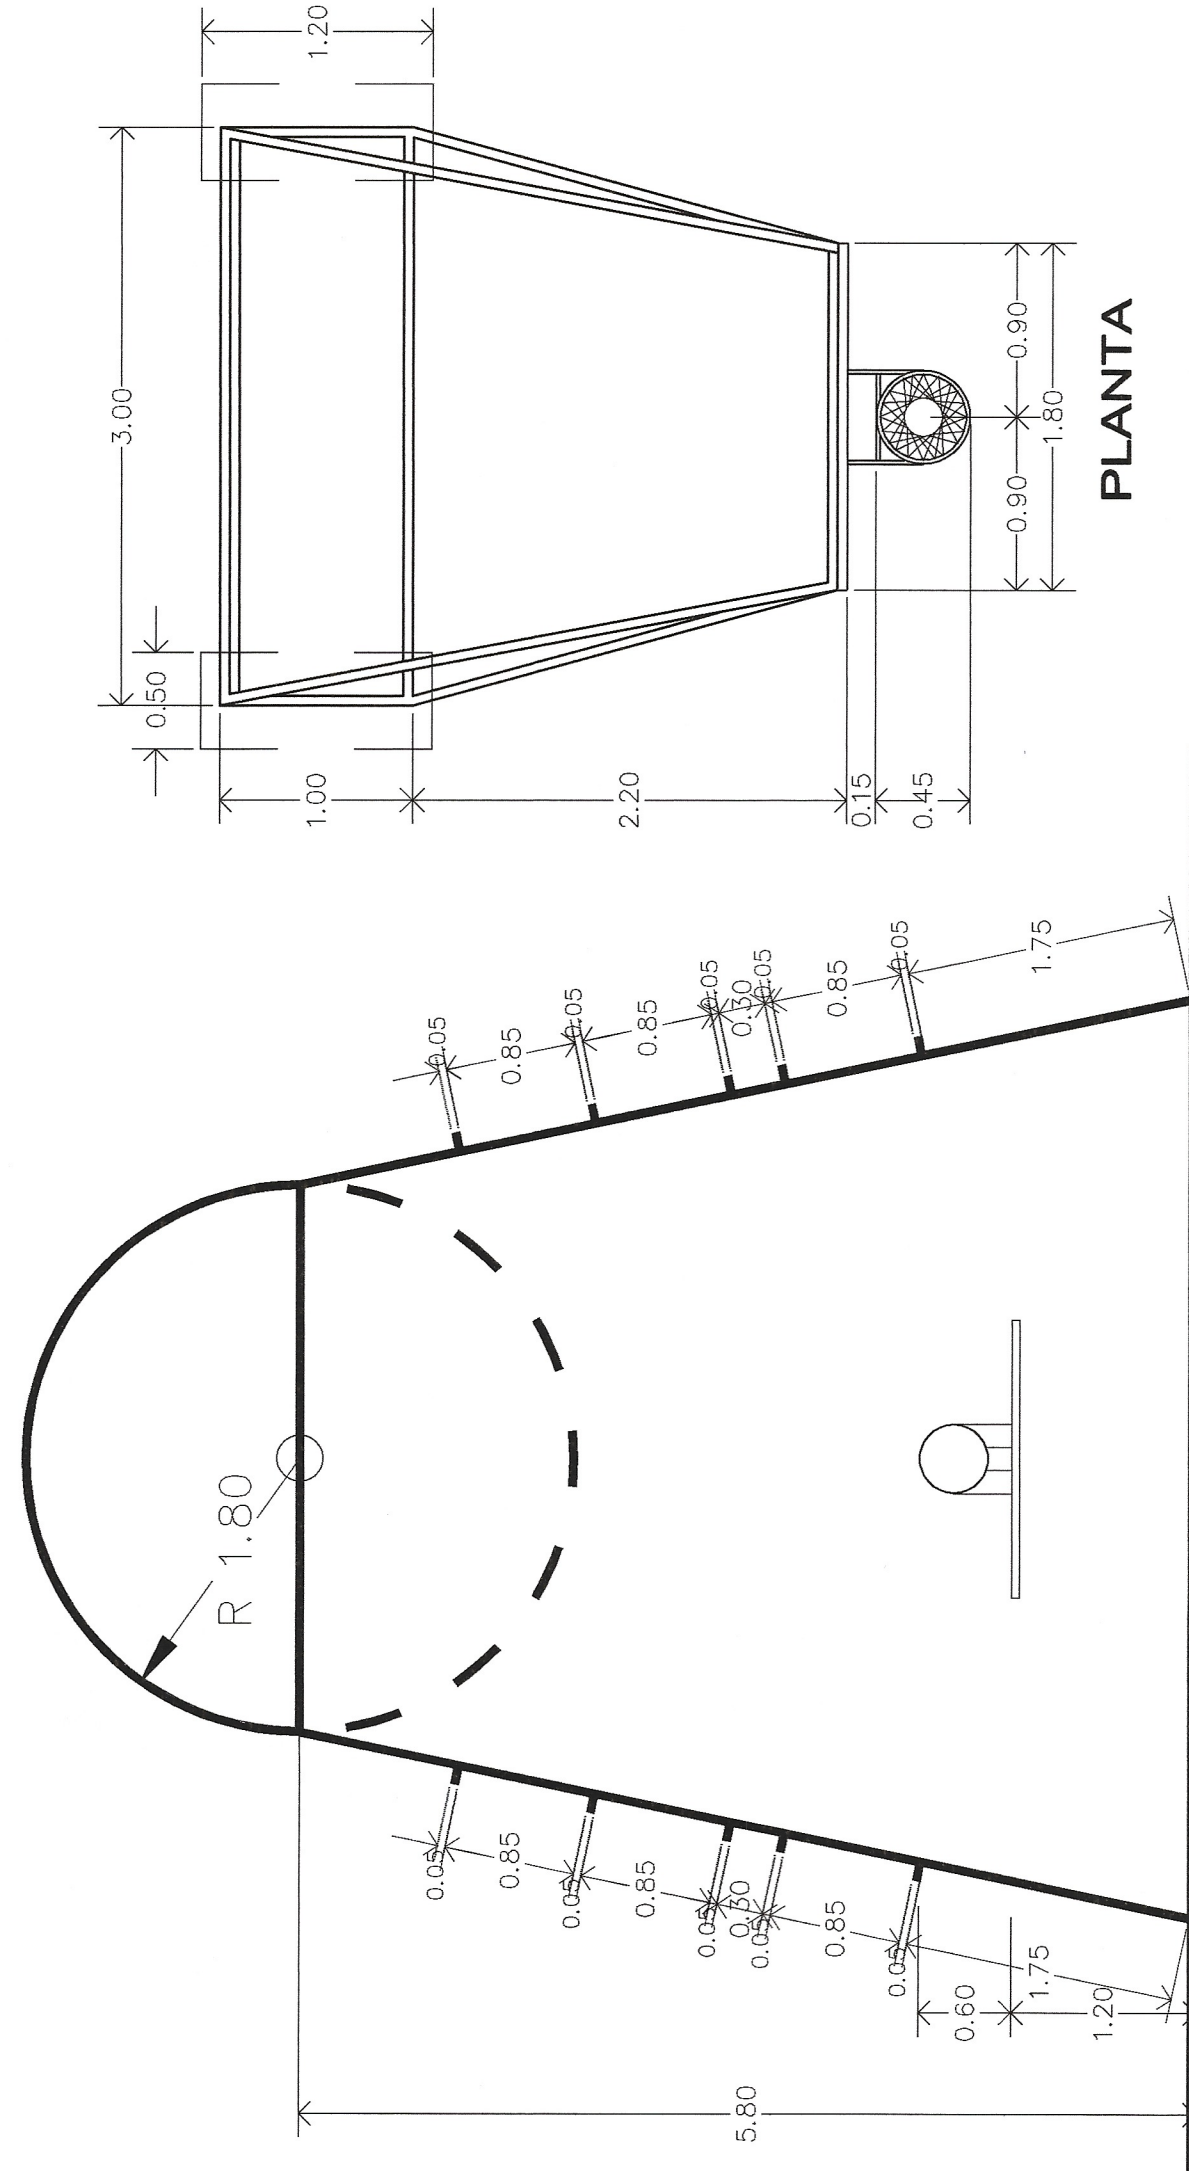


PLANTA

DETALLE AREA RESTRICTIVA

 

DETALLE DE LINEAS PORTERIA Y TABLERO

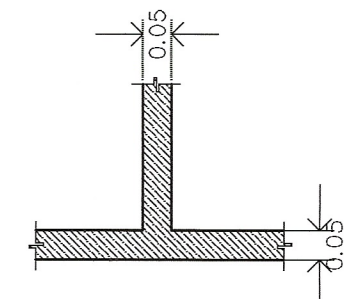

DETALLE DE LINEAS
DE CANCHA

