

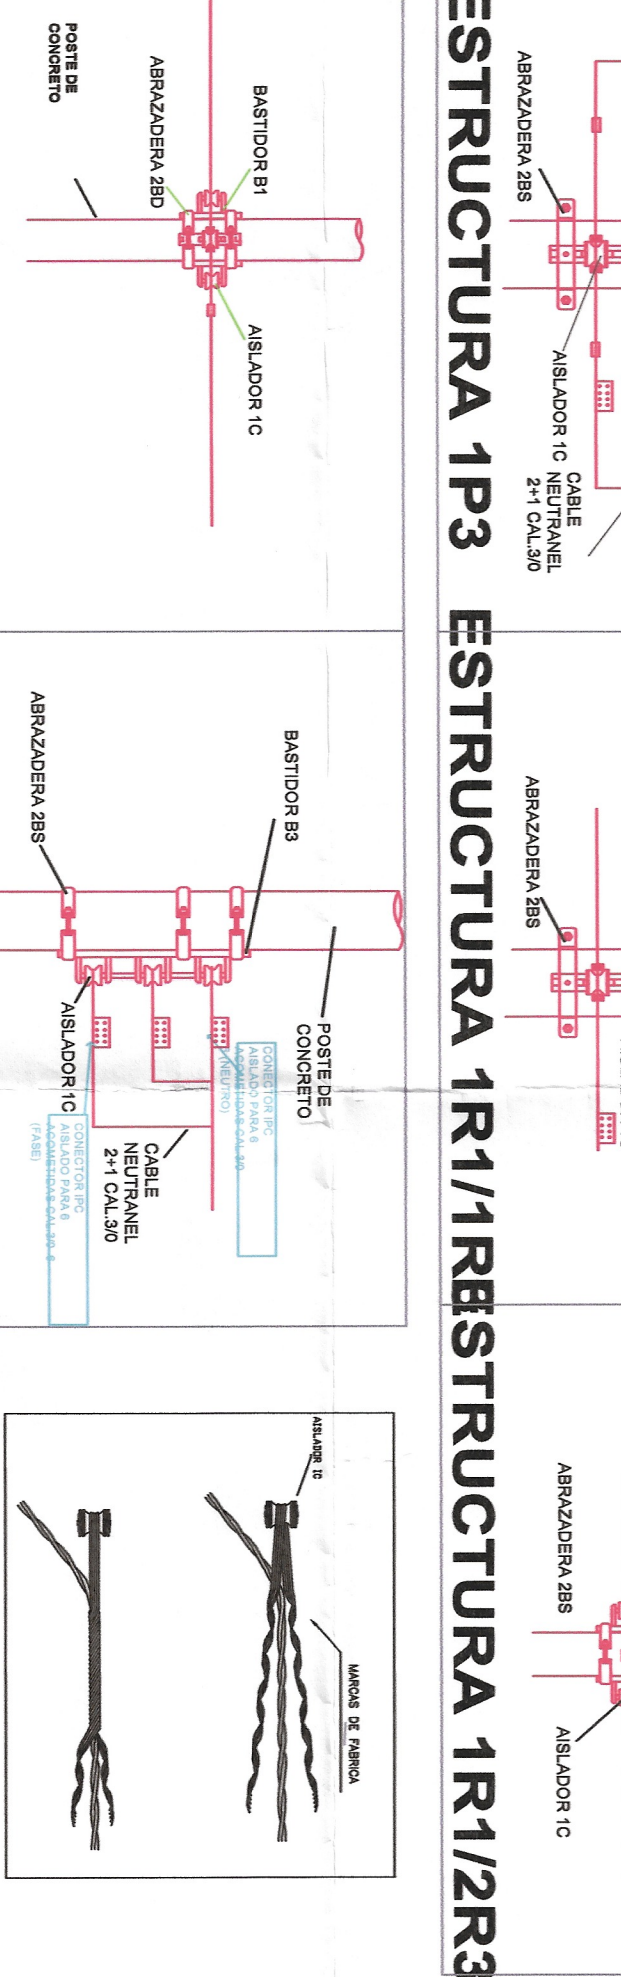
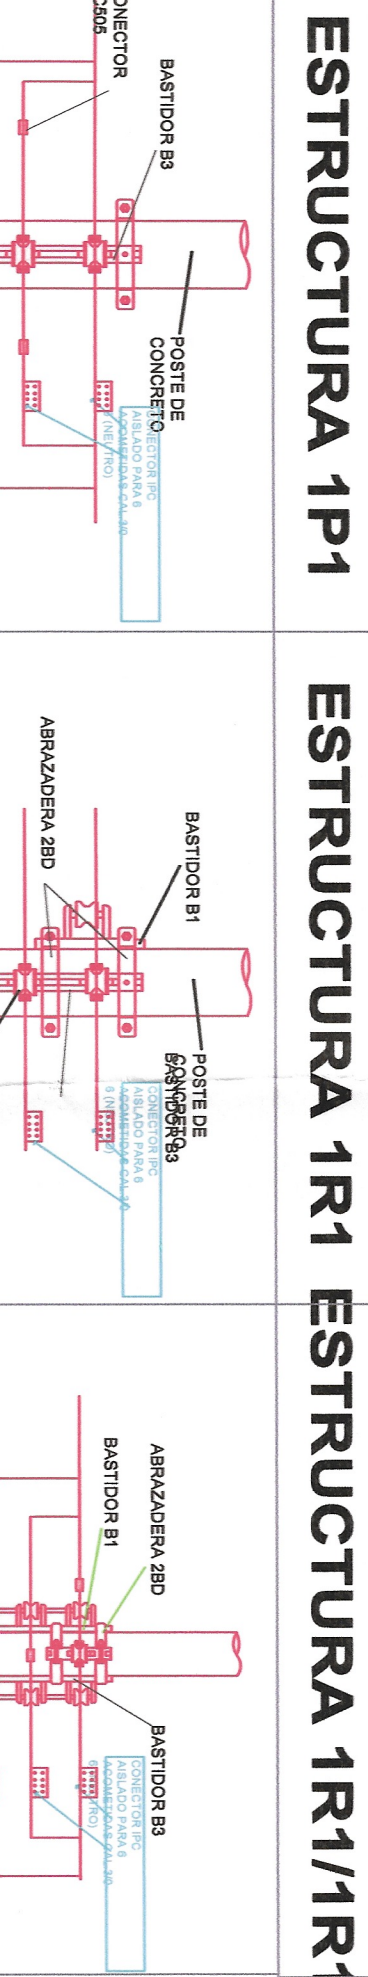


" Ampliacion de la Red de Energía Eléctrica Aérea, En la Localidad de Tzontehuitz, Municipio de Chamula , Chiapas. "






DETALLES DE ESTRUCTURAS DE BAJATENSIÓN

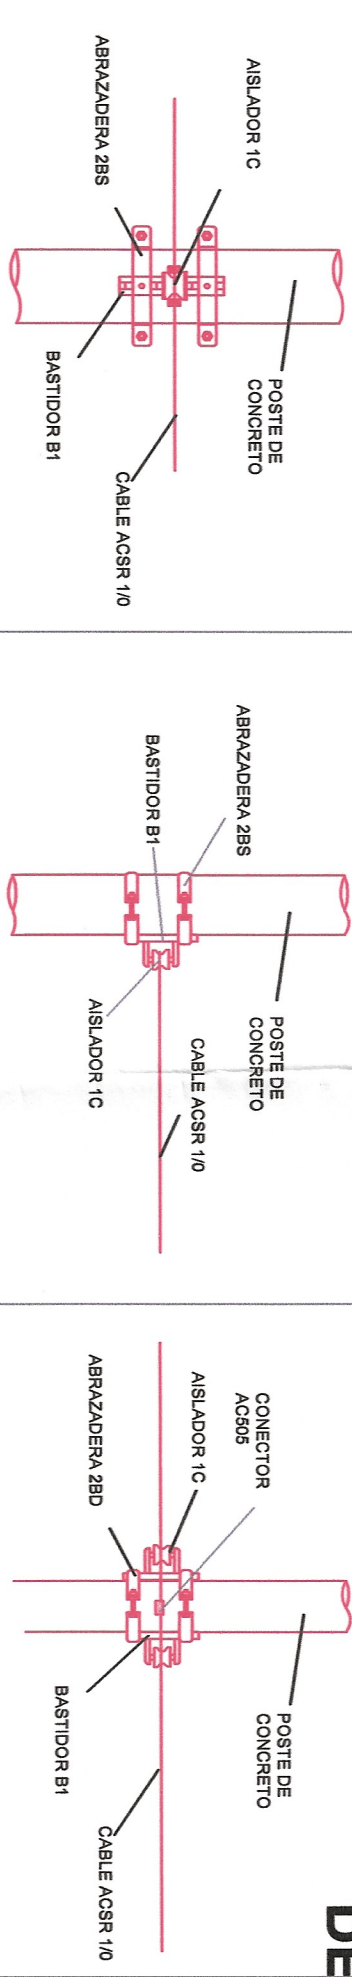

DETALLES DE RETENIDAS "REA" RETENIDA "RDA" RETENIDA "RSA" RETENIDA "RVP"

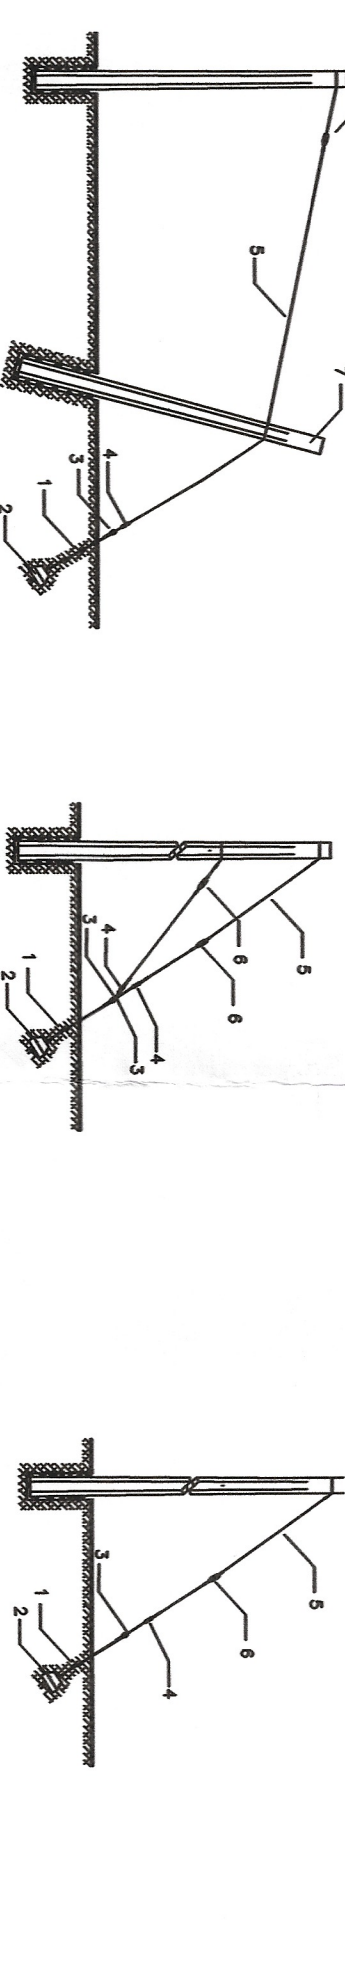

DETALLES DE ESTRUCTURAS DE MEDIA TENSIÓN

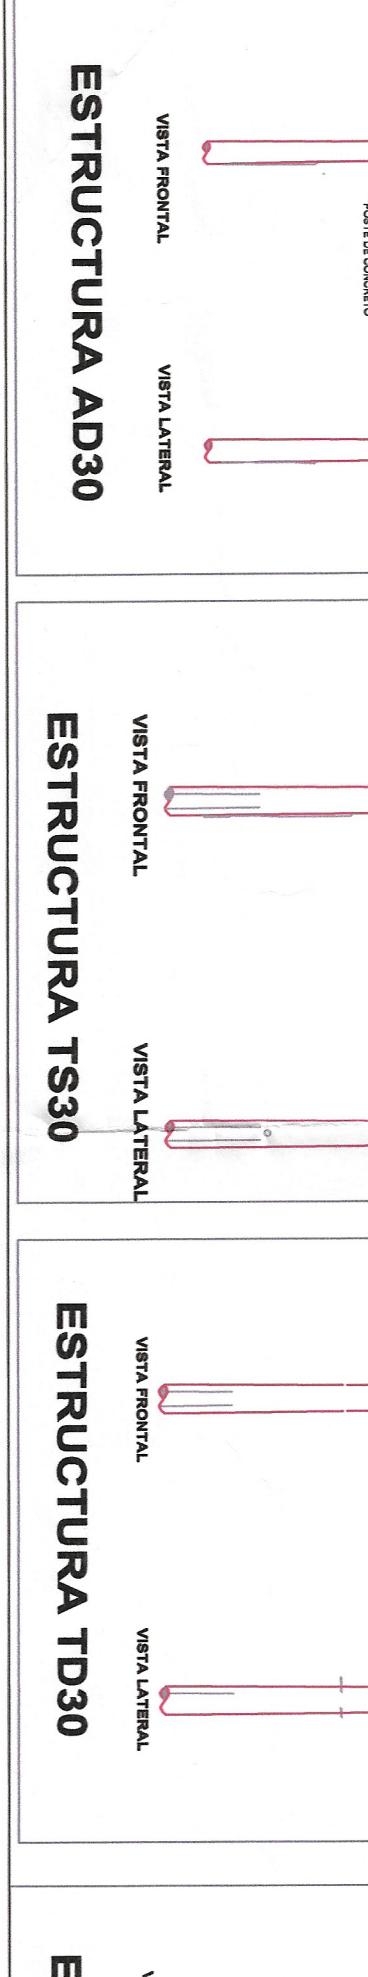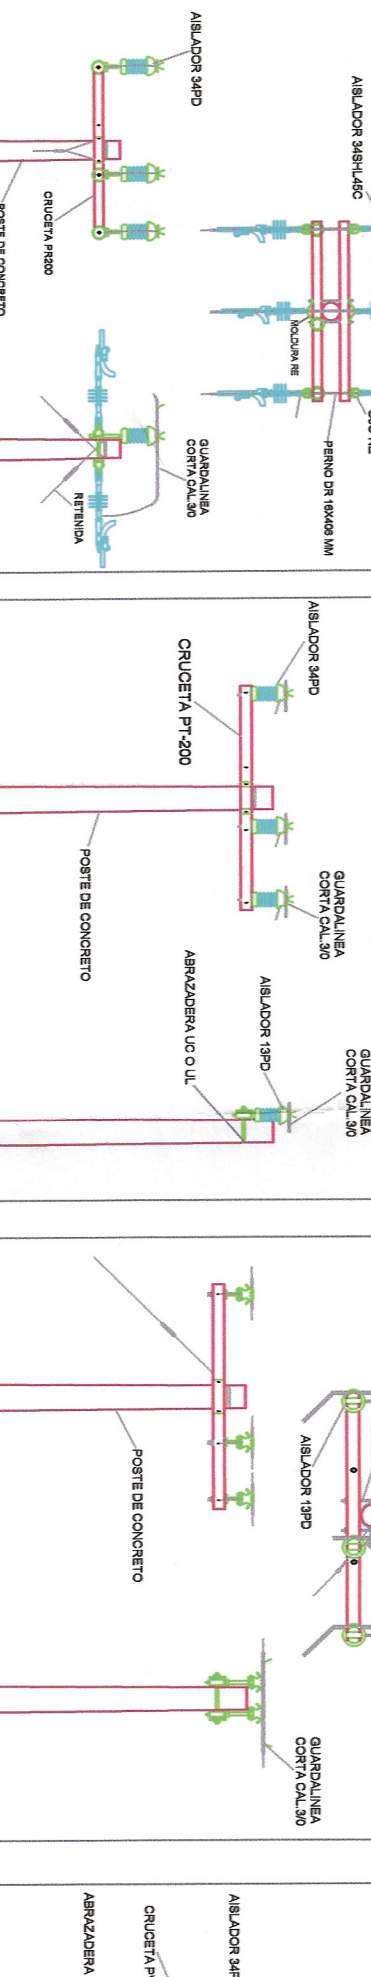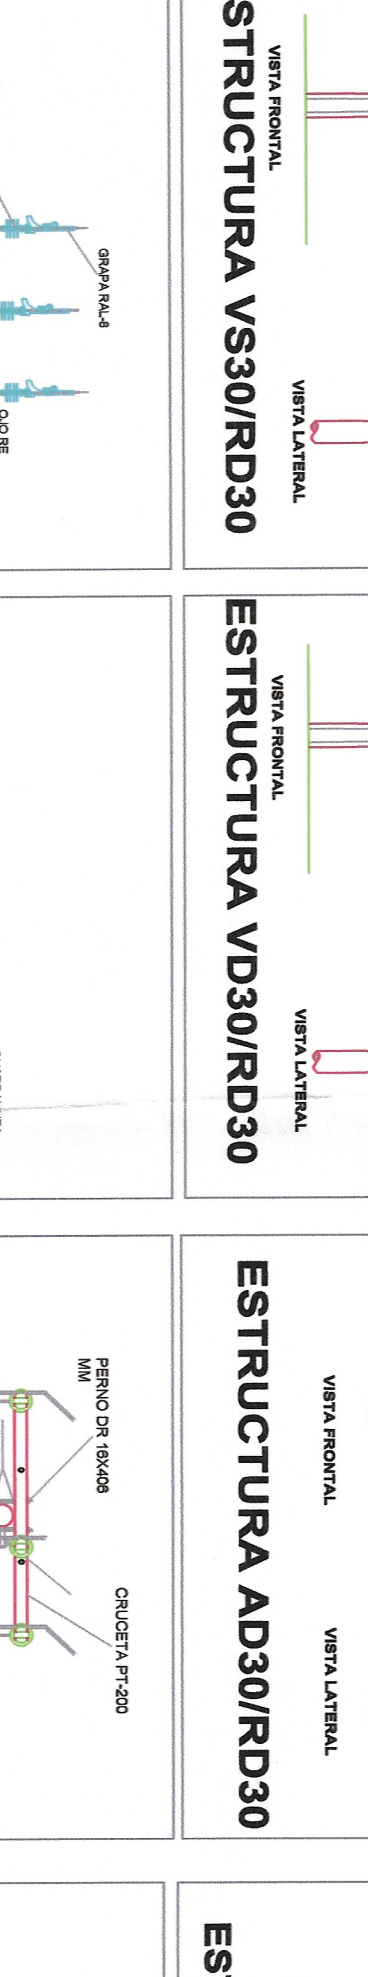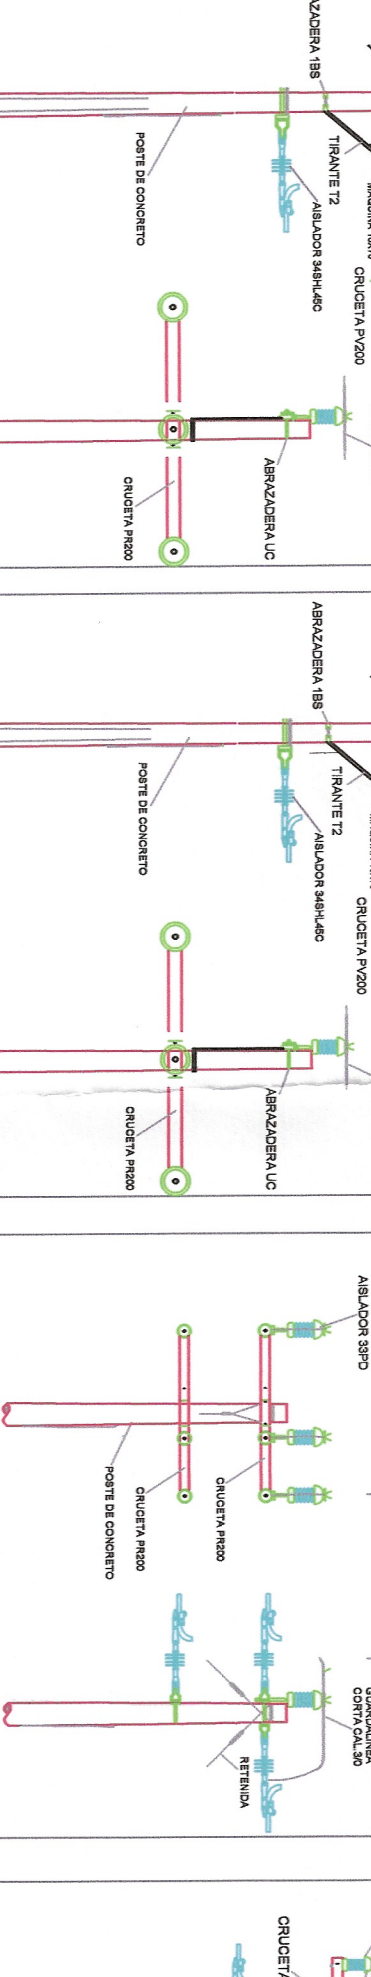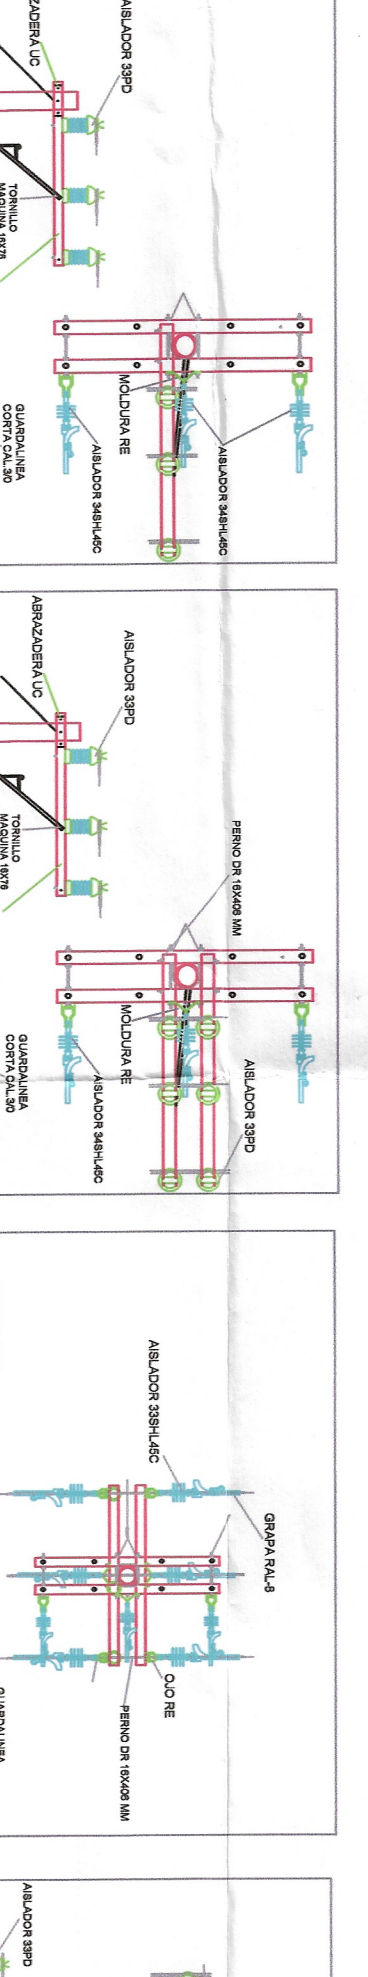

DETALLES DE PROTECCIÓN PROFAUNA, Puentes Semisilado y Conectores IPC

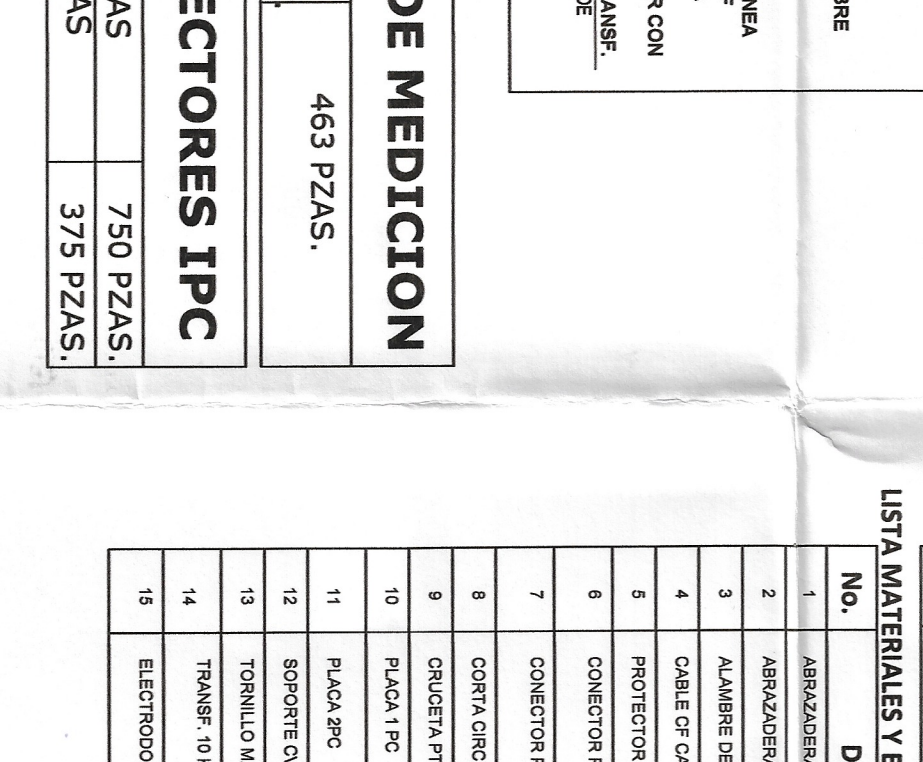
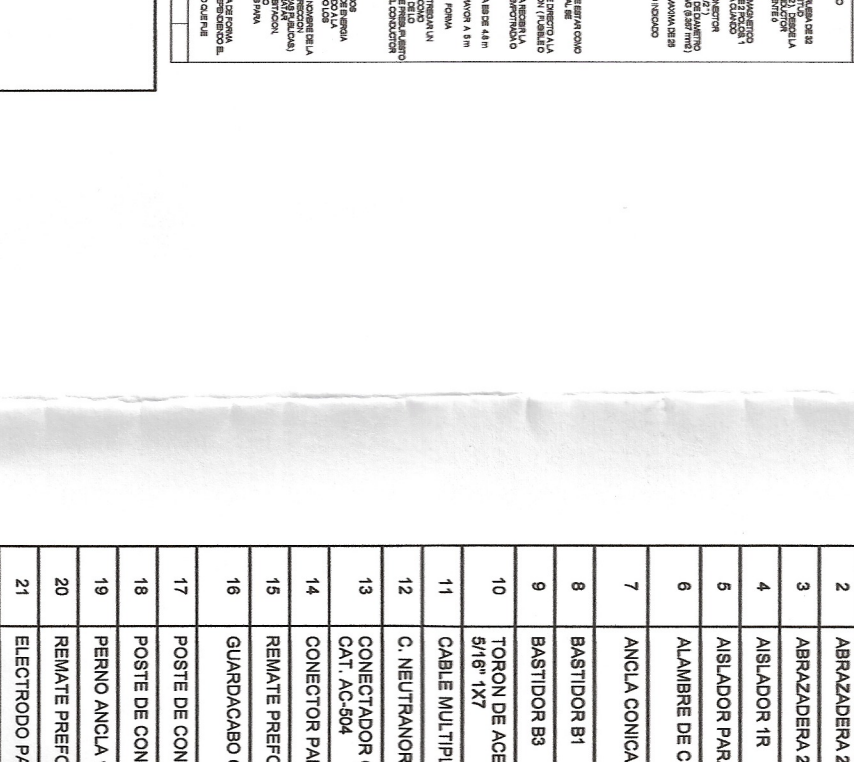
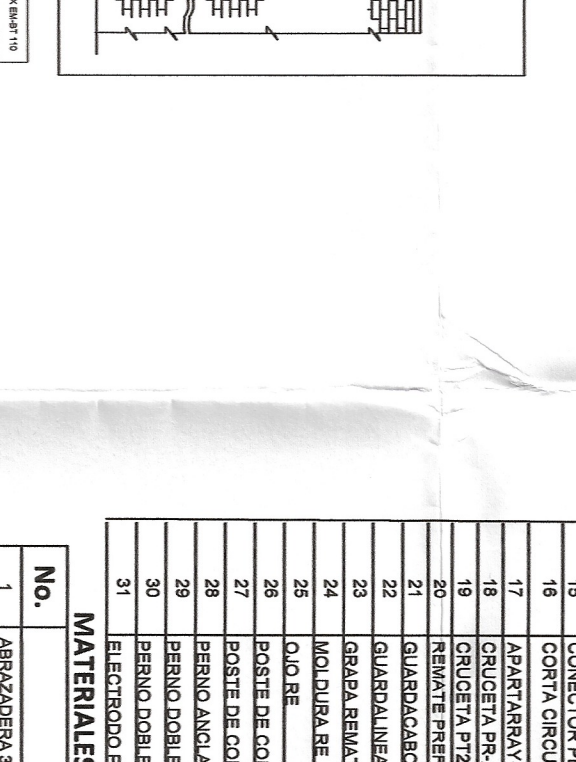
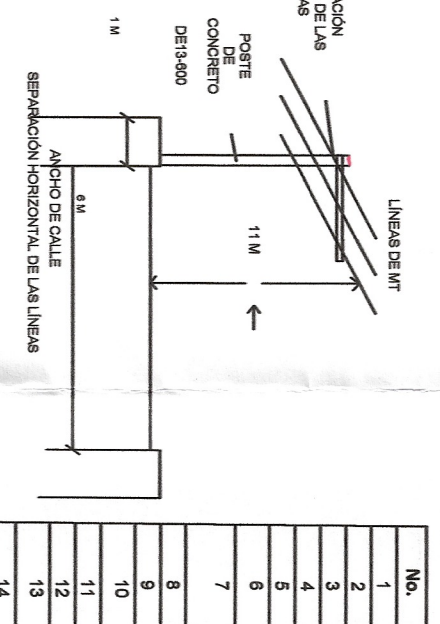
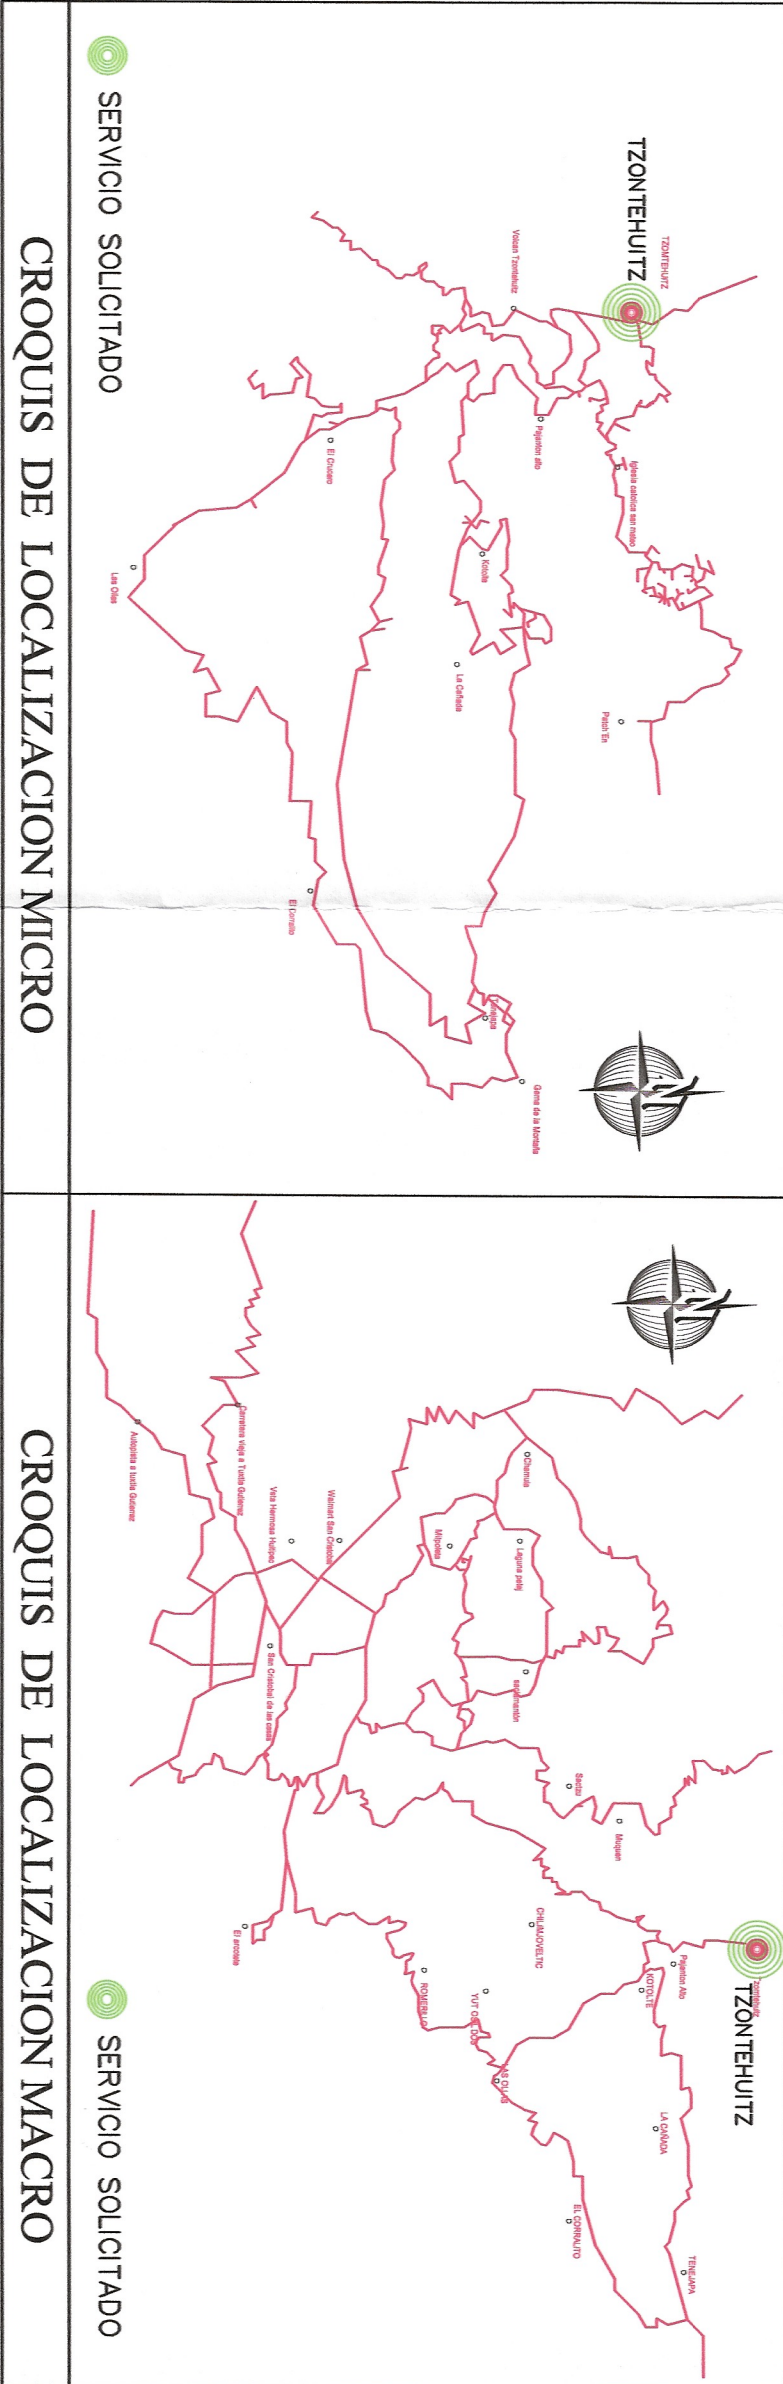
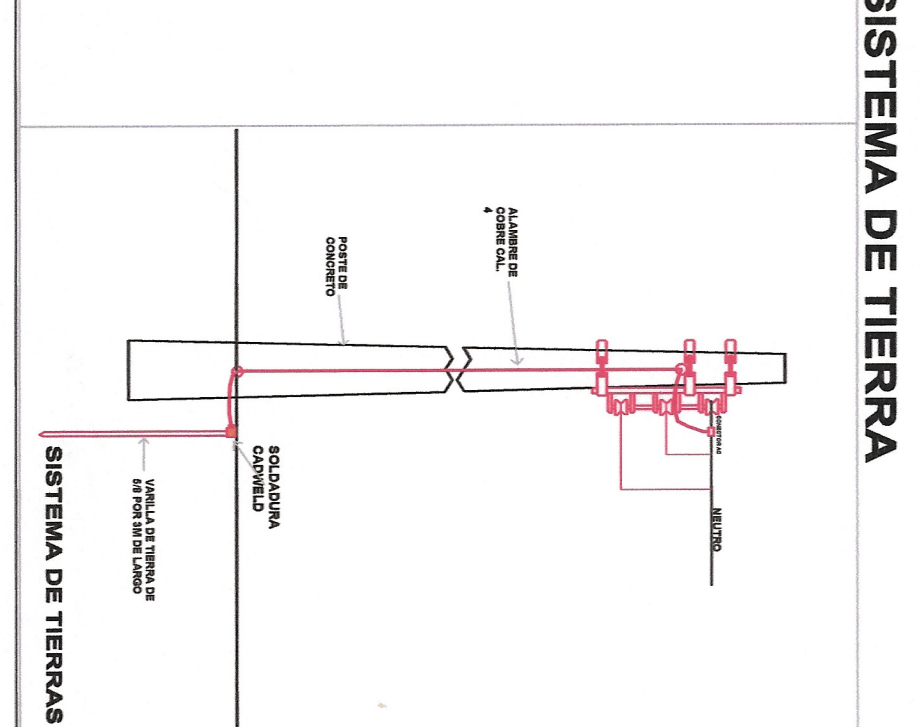
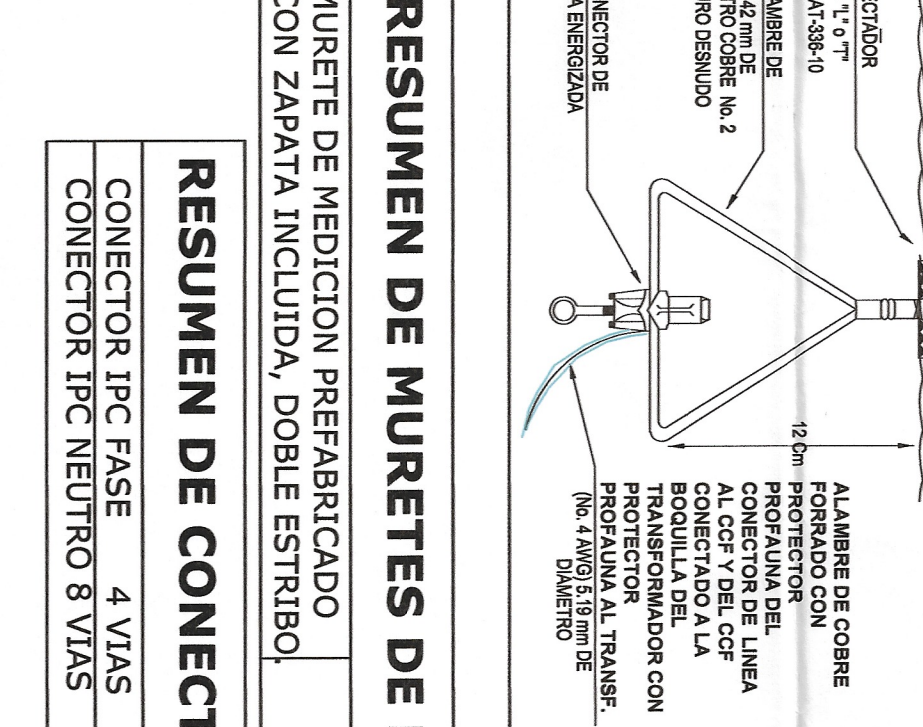
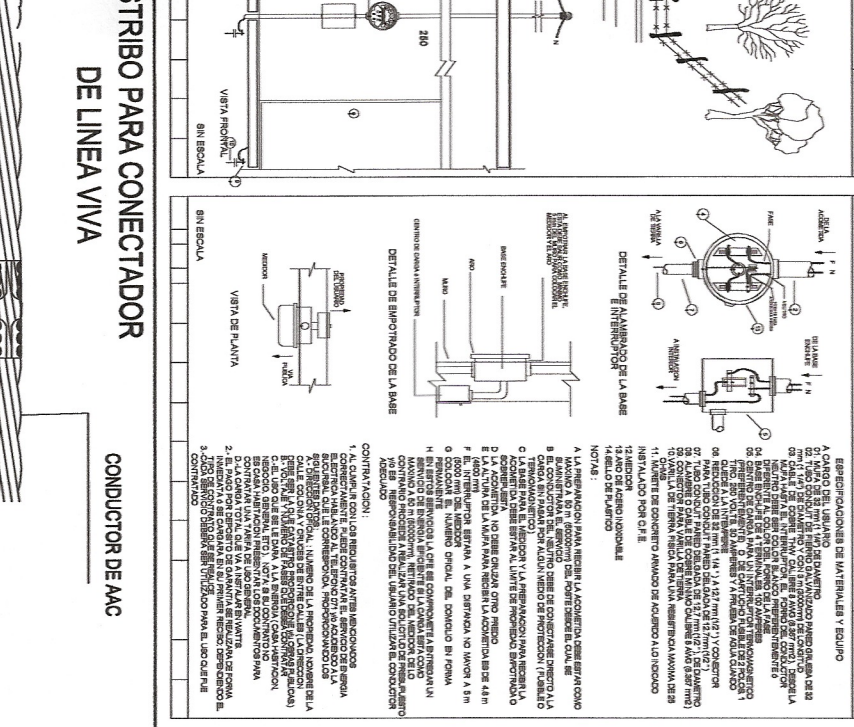
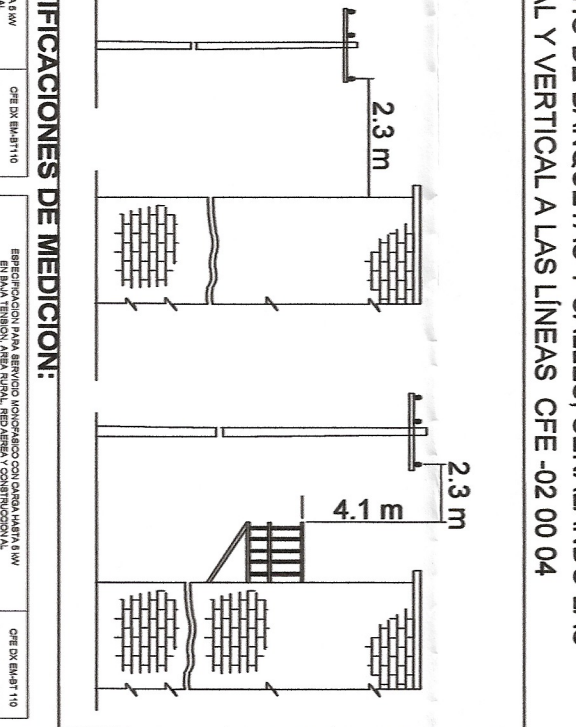
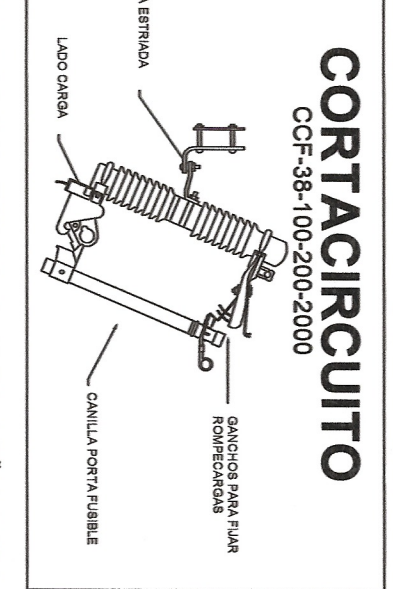
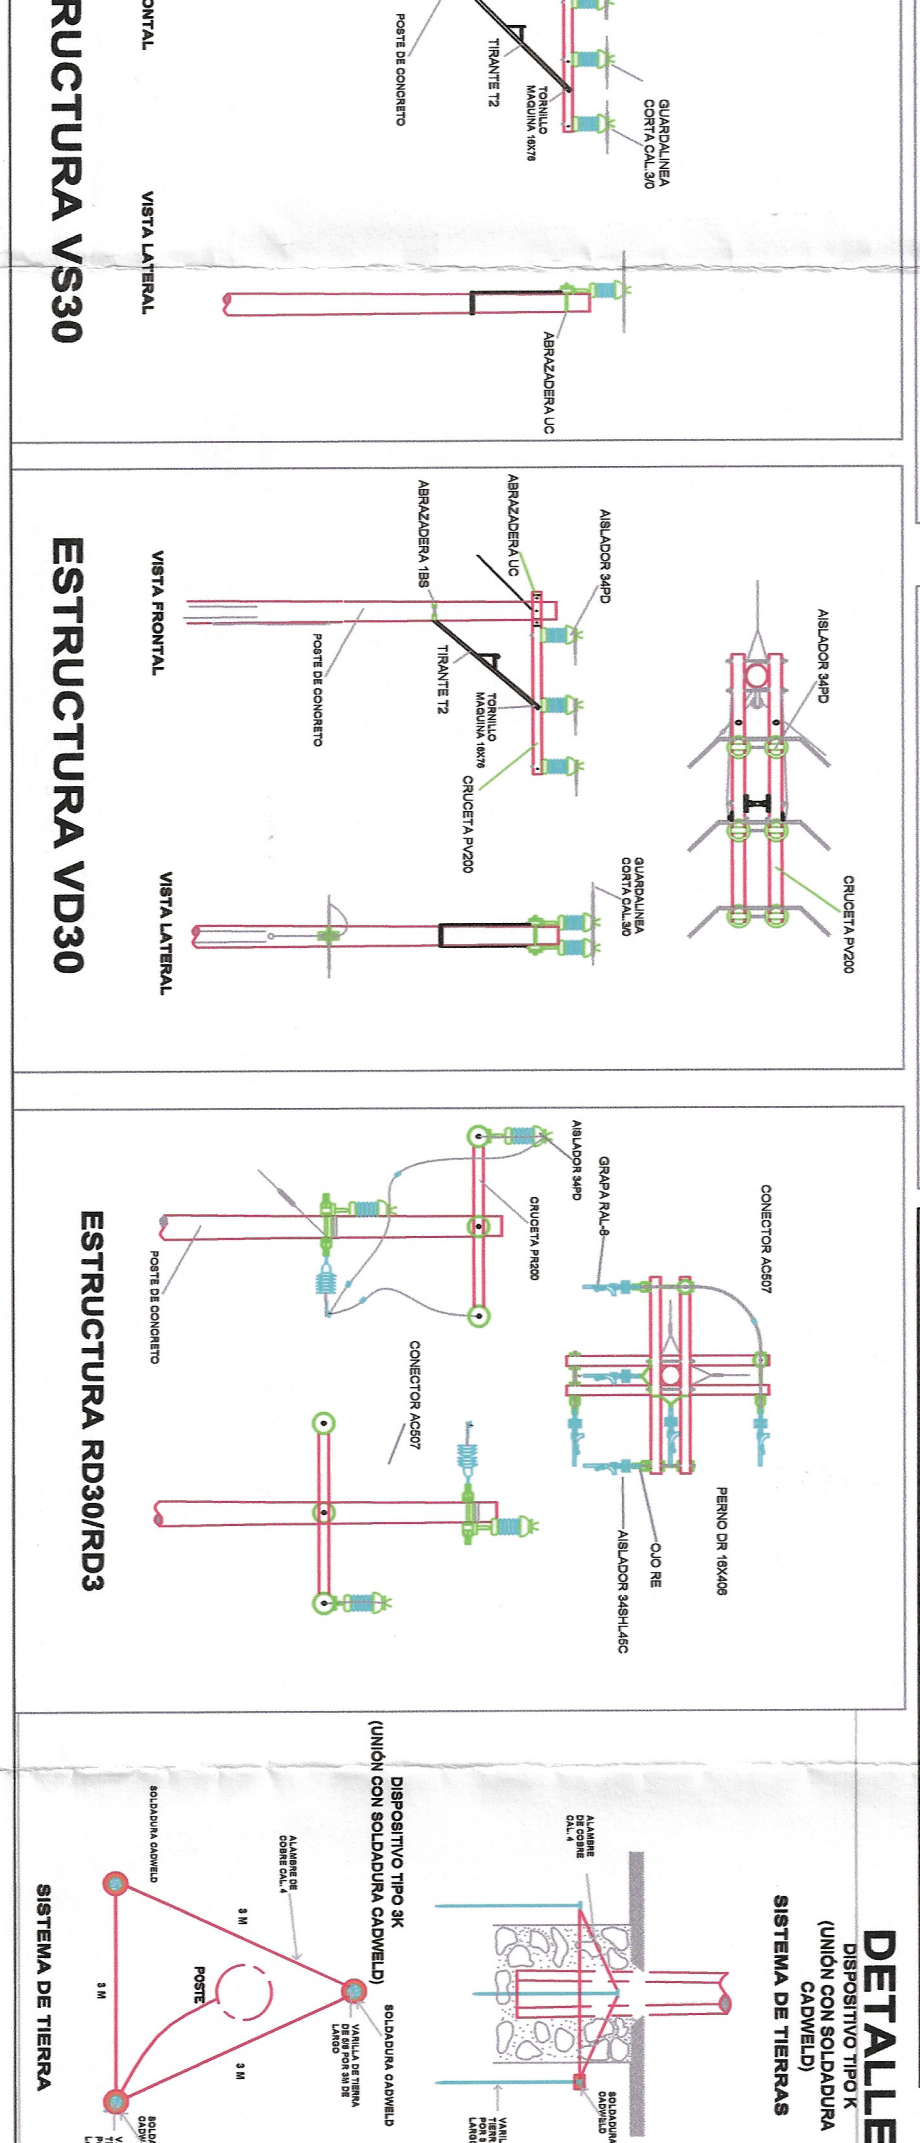
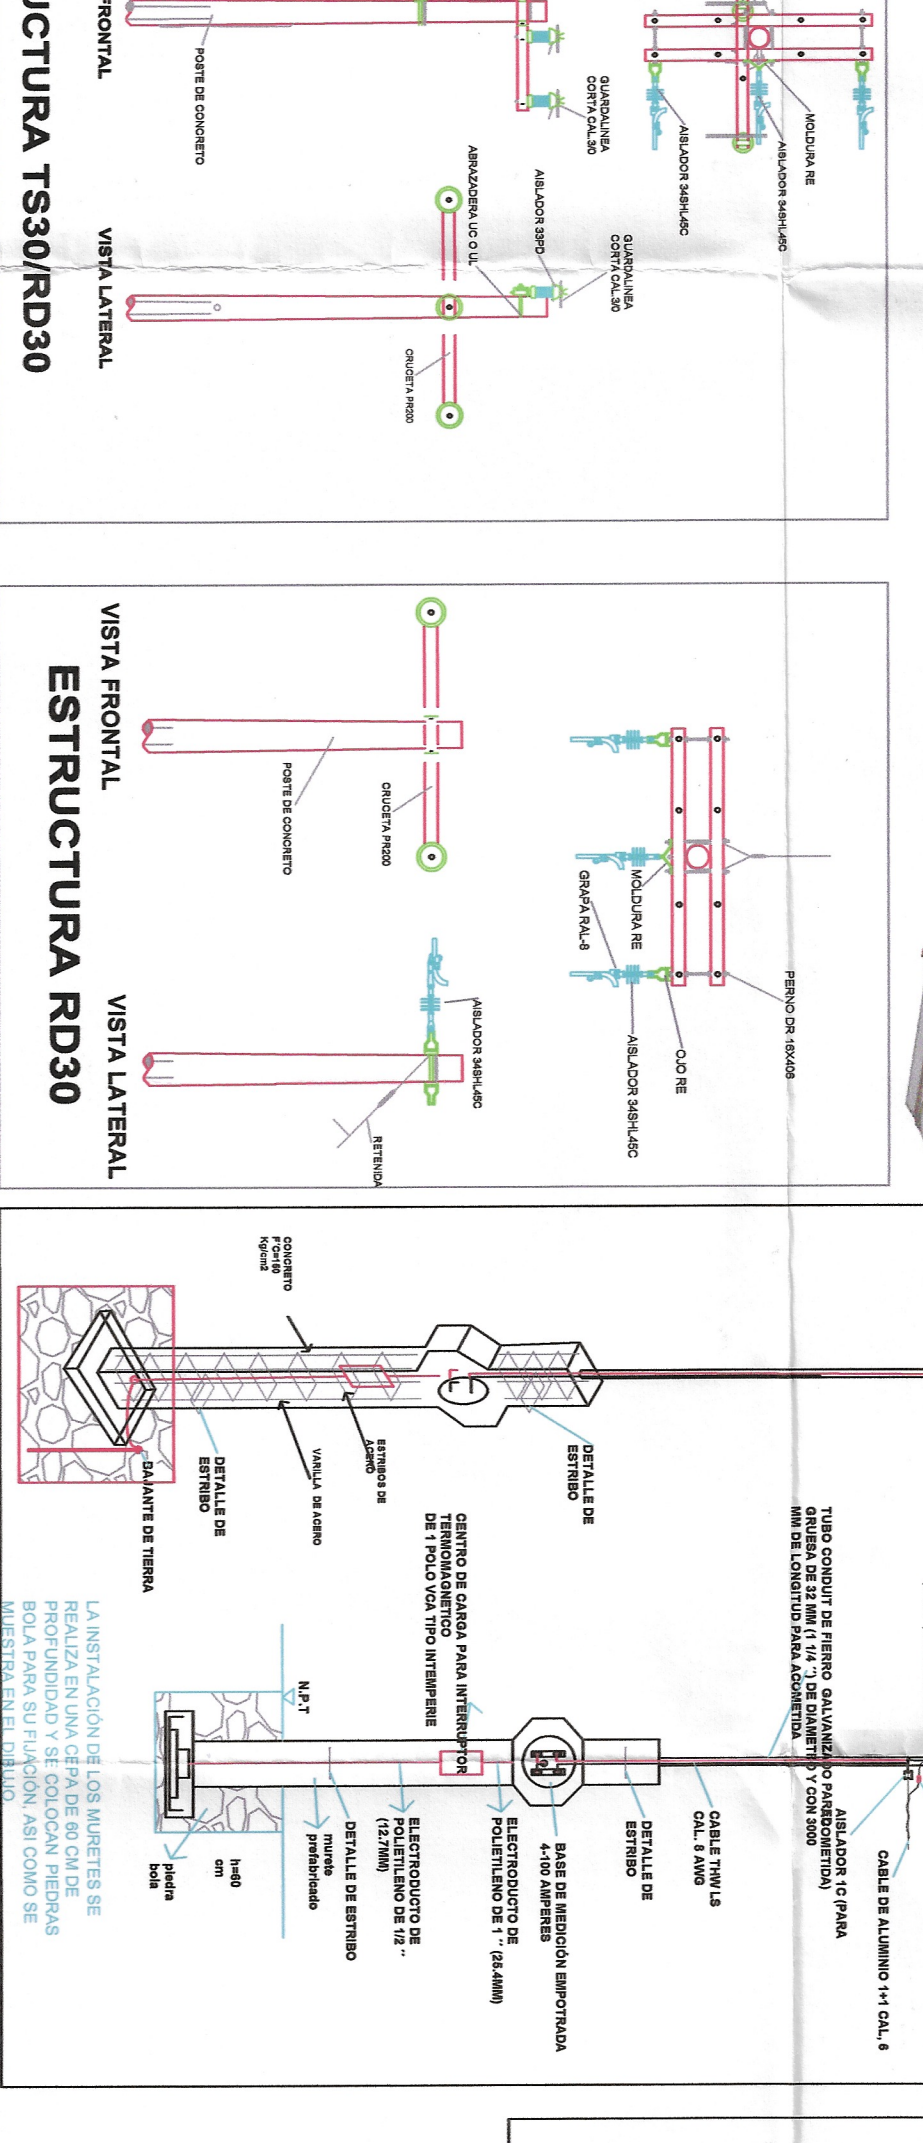
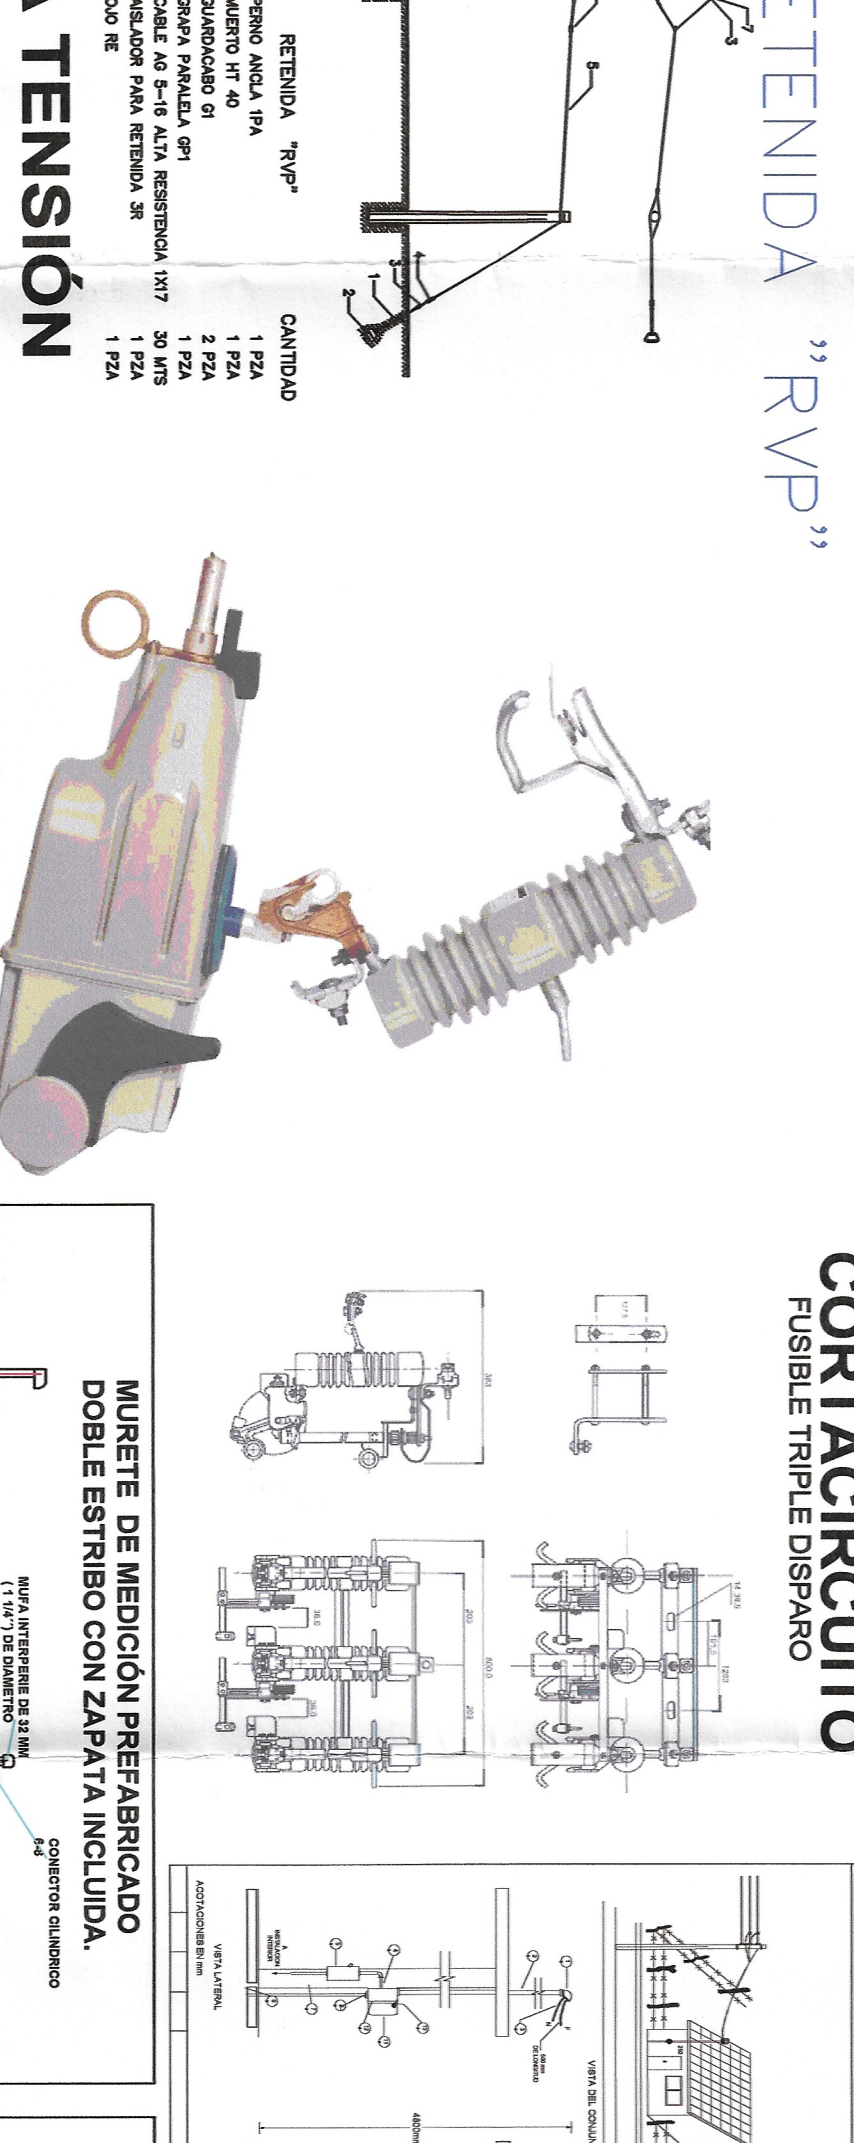
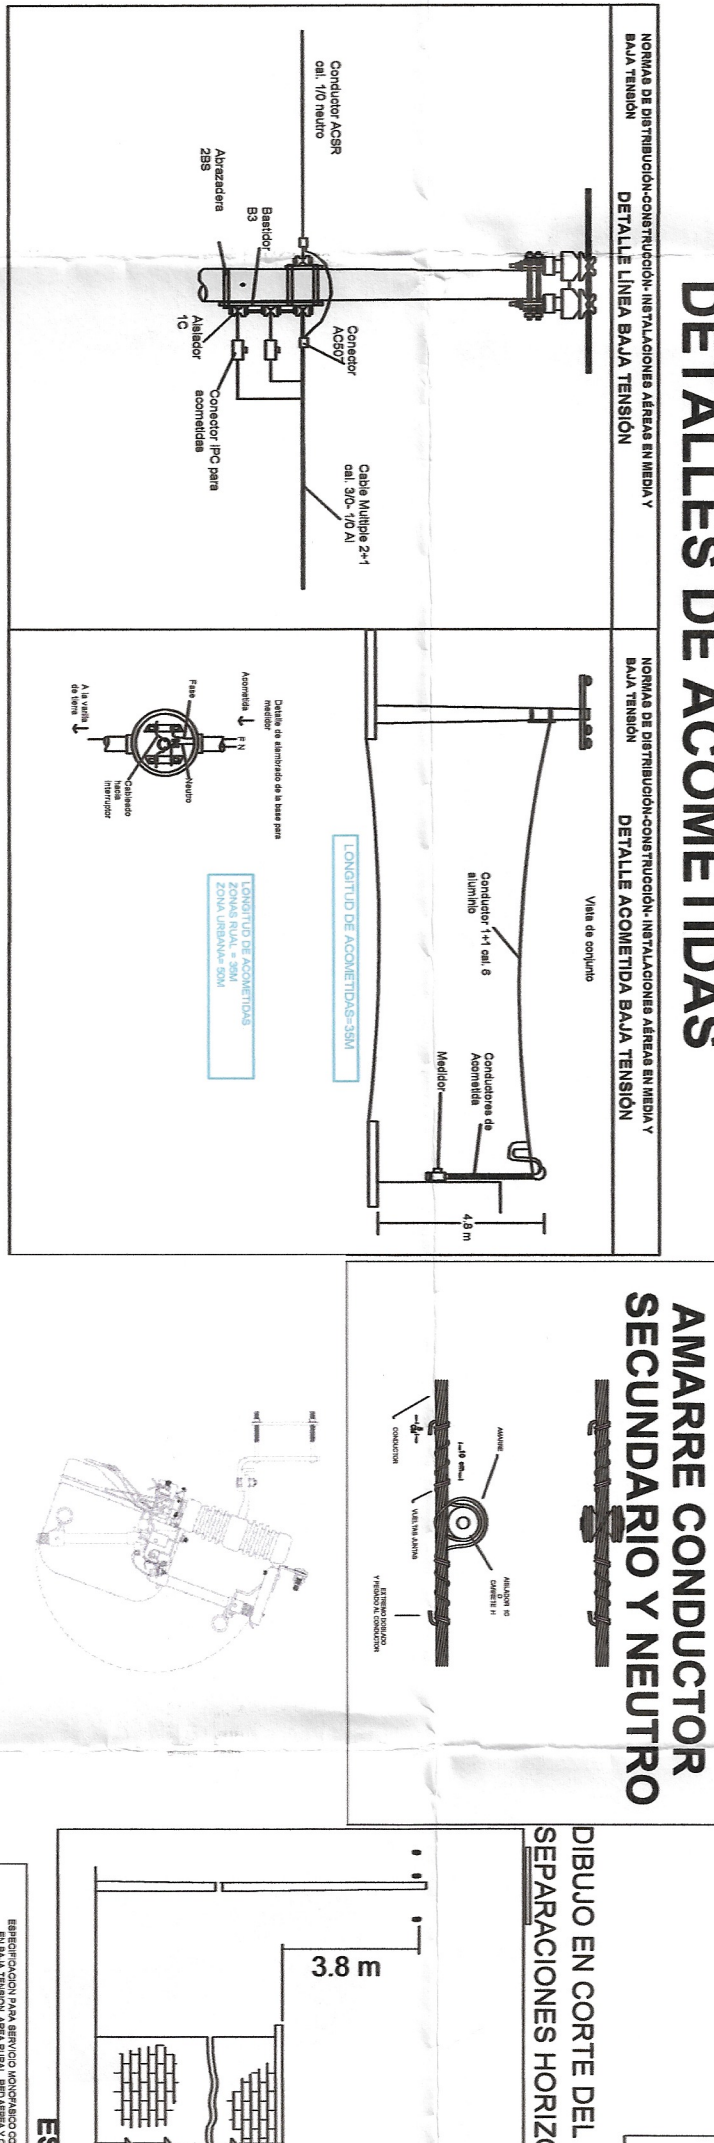
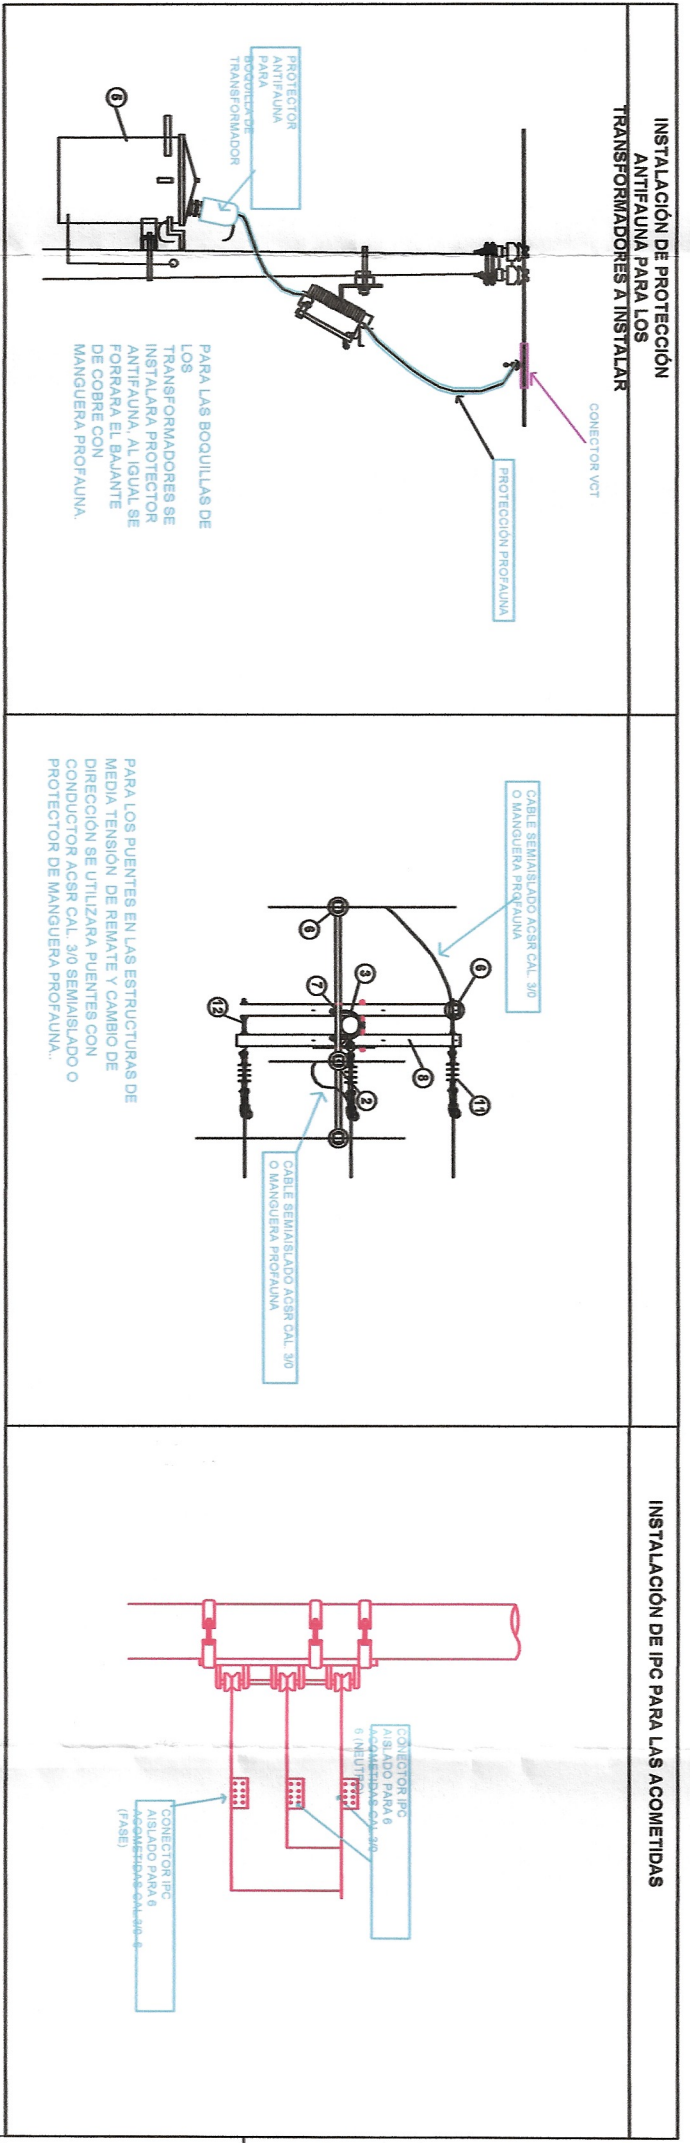


Table with 2 columns: No., Descripción. Lists materials and equipment for medium voltage.

