


CAMION TI-330
PESO = 46,3 t
360 458 1275 463

CAMION HI-200
PESO=20,9 t
360 458 1275 463

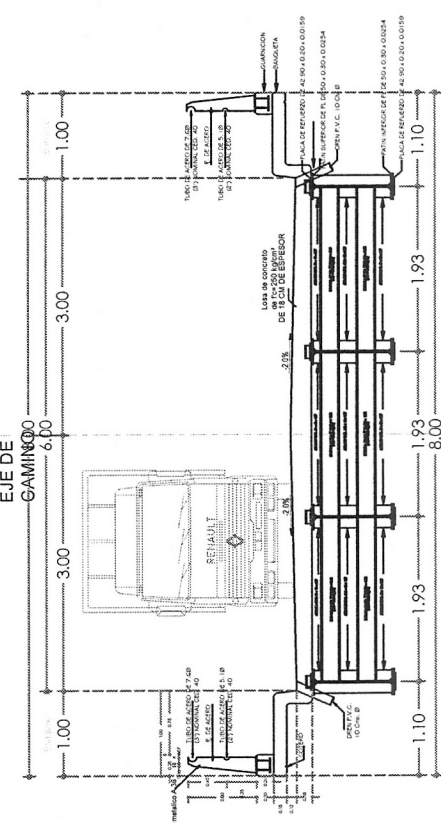

ESPECIFICACIONES:

LA ÚLTIMA EJECUCIÓN DE LAS ESPECIFICACIONES GENERALES DE CONSTRUCCIÓN DE LA S.C.T., SE TOMA REFERENCIA EN PARTICULAR A LOS SIGUIENTES CAPÍTULOS:

3.01.02.023	RELLENOS	CONCRETO HIBRIDALCO
3.01.02.023	RELLENOS	CONCRETO HIBRIDALCO
3.01.02.029	ESTRUCTURAS DE CONCRETO REFORZADO	CONCRETO HIBRIDALCO
3.01.02.029	ESTRUCTURAS DE CONCRETO REFORZADO	CONCRETO HIBRIDALCO

MATERIALES:

DEBERÁN SER ACEPTADOS POR LA D.G.C.F.Y. CUMPLIRÁN LAS SIGUIENTES CARACTERÍSTICAS:

CEMENTO	SCOT 4.01.02.048-A
AGUA PARA CONCRETO	SCOT 4.01.02.048-B
AGUA PARA CONCRETO	SCOT 4.01.02.048-B
ACERO DE REFUERZO	SCOT 4.01.02.050A TIPO A o C
ACERO DE REFUERZO	SCOT 4.01.02.050B TIPO B o C
AGREGADO MEDIO DE 20mm. DE 8% COMO MÁXIMO.	SCOT 4.01.02.050C

CONCRETO: SE USARÁ CONCRETO DE $f_c=250\text{kg/cm}^2$, CUYA COMPACTAD NO SERÁ MENOR DE 0,80 CON REVENIMIENTO DE 5 A 10 cm. Y AGREGADO GRUESO CON TAMAÑO MÁXIMO DE 2,5 cm. SE VIBRARÁ AL COLOCARLO. EN CASO DE QUE EL CONTRATISTA REQUIERA USAR ADITIVOS PARA EL CONCRETO DEBERÁ JUSTIFICAR OPORTUNAMENTE LA CANTIDAD Y DOSIFICACIÓN DE ESTOS PRODUCTOS, PRESENTANDO AL RESIDENTE PRUEBAS SATISFACTORIAS DE SU EMPLEO CON LOS AGREGADOS Y EL CEMENTO QUE SE VAYA A EMPLEAR.

ACERO DE REFUERZO: EL IDIOMA EN LA LIMPIEZA DE LAS VARRILLAS PARA EVITAR SE TENDRÁ ESPECIAL CUIDADO DE LOS TORNOS DE DEPOSITAR EL CONCRETO LOS EMPALMES DE VARRILLAS SE HARÁN EXCLUSIVAMENTE CON SOLDADURA TOPE O POR TRASLAPSE DEBIENDO TENER LA AUTORIZACIÓN DE ESTA DIRECCIÓN PARA USAR OTRO TIPO DE EMPALME. LOS EMPALMES NO PERMITIDOS EN ESTE PLANO SE HARÁN CUATROPAÑOS, SIN EXCEDER EL 40% DEL ACERO PRINCIPAL DE LA SECCIÓN. LOS CASOS ASÍLADOS, EN QUE SE EMPALME MÁS DEL 50% DEL REFUERZO SE AUMENTARÁN EN UN 25% LAS LONGITUDES DE TRASLAPSE.



10000

Google Earth

LA GRANDEZA
 "Por la Unidad y el Progreso"
 COMITÉ DIRECTIVO
 2024-2027

**H. AYUNTAMIENTO CONSTITUCIONAL DE
 LA GRANDEZA CHIAPAS**
 2024-2027

 **LA GRANDEZA CHIAPAS**

ING. JOSE ANTONIO RUZ GARCÍA
PRESIDENTE MUNICIPAL, CONSTITUCION, DE LA GRANDEZA CHIAPAS.

NOMBRE DE LA OBRA:	CONSTRUCCION DE PUENTE VEHICULAR "LA NUEVA ERA" MUNICIPIO DE LA GRANDEZA, CHIAPAS
ubicación:	CALLE 4a NORTE ENTRE AV. CENTRAL PONIENTE Y 1a AV. PONIENTE (CABECERA MUNICIPAL)
MUNICIPIO:	

DETALLE DE PLANTA Y CORTE

COTACIÓN: METROS	ESCALA: 1:100	FECHA: 06/21	NUM. DE PLANO: 06/21
---------------------	------------------	-----------------	-------------------------

LEVANTÓ: ARQ. WILLIAM RENE LOPEZ MEJIA
DIRECTOR DE OBRAS PUBLICAS

PROYECTÓ: ARQ. WILLIAM RENE LOPEZ MEJIA
DIRECTOR DE OBRAS PUBLICAS



AREA 01 PAVIMENTO Y PUENTE VEHICULAR



AREA 01 PAVIMENTO Y PUENTE VEHICULAR